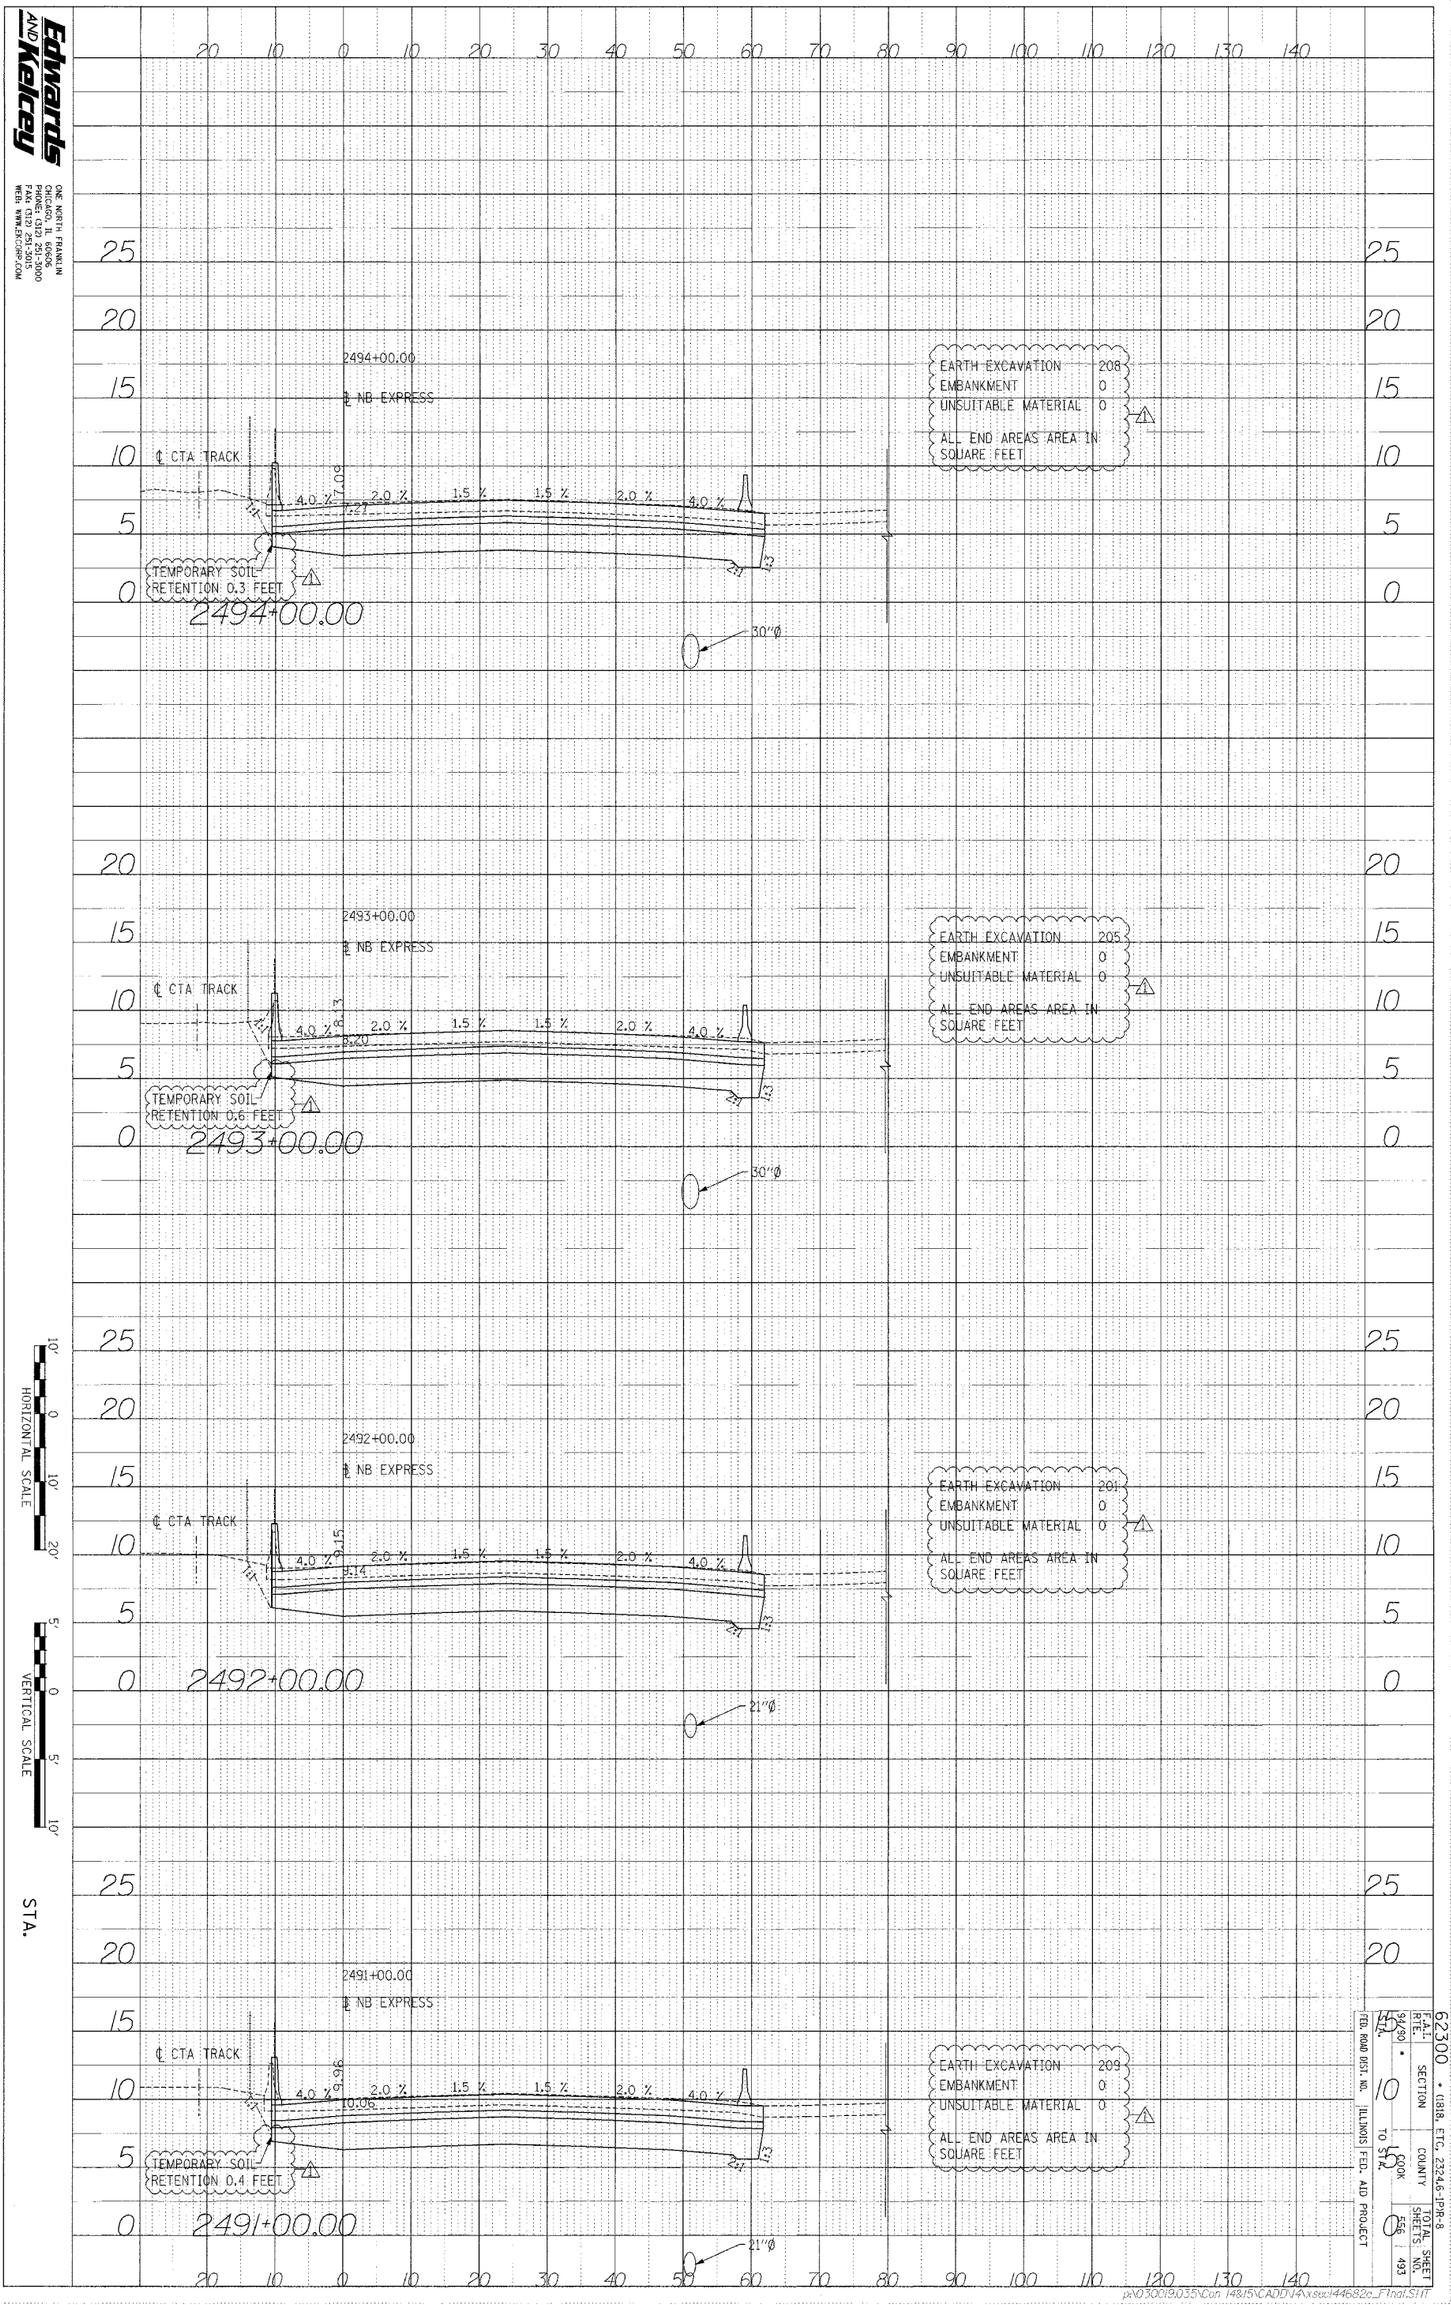

Edwards AND Kelcey
ONE NORTH FRANKLIN
CHICAGO, IL 60606
PHONE: (312) 251-3000
FAX: (312) 251-3015
WEB: WWW.EKCORP.COM
PROFILE
SURVEYED
PLOTTED
GRADES CHECKED
B.M. NOTED
STRUCTURE NOTATIONS CHKD
NOTE BOOK
NO.
BY
DATE
2494+00.00
℄ NB EXPRESS
℄ CTA TRACK
4.0 %
2.0 %
1.5 %
1.5 %
2.0 %
4.0 %
TEMPORARY SOIL RETENTION 0.3 FEET
2494+00.00
30"Ø
EARTH EXCAVATION 208
EMBANKMENT 0
UNSUITABLE MATERIAL 0
ALL END AREAS AREA IN SQUARE FEET
2493+00.00
℄ NB EXPRESS
℄ CTA TRACK
TEMPORARY SOIL RETENTION 0.6 FEET
2493+00.00
30"Ø
EARTH EXCAVATION 205
EMBANKMENT 0
UNSUITABLE MATERIAL 0
ALL END AREAS AREA IN SQUARE FEET
2492+00.00
℄ NB EXPRESS
℄ CTA TRACK
2492+00.00
21"Ø
EARTH EXCAVATION 201
EMBANKMENT 0
UNSUITABLE MATERIAL 0
ALL END AREAS AREA IN SQUARE FEET
2491+00.00
℄ NB EXPRESS
℄ CTA TRACK
TEMPORARY SOIL RETENTION 0.4 FEET
2491+00.00
21"Ø
EARTH EXCAVATION 209
EMBANKMENT 0
UNSUITABLE MATERIAL 0
ALL END AREAS AREA IN SQUARE FEET
HORIZONTAL SCALE
VERTICAL SCALE
STA.
62300 • (1818, ETC, 2324.6-1PIR-8
F.A.I. RTE. 94/90
SECTION
COUNTY COOK
TOTAL SHEETS 556
SHEET NO. 493
FED. ROAD DIST. NO.
ILLINOIS FED. AID PROJECT
p:\030019.035\Con 14815\CADD\4\xsec144682c_Final.SHT