62300 • (1818, ETC, 2324.6-1P)R-8

F.A.I.	SECTION	COUNTY	TOTAL SHEETS	SHEET NO.
94/90	•	COOK	556	555
STA.		TO STA.		
FED. ROAD DIST. NO.	ILLINOIS	FED. AID PROJECT		

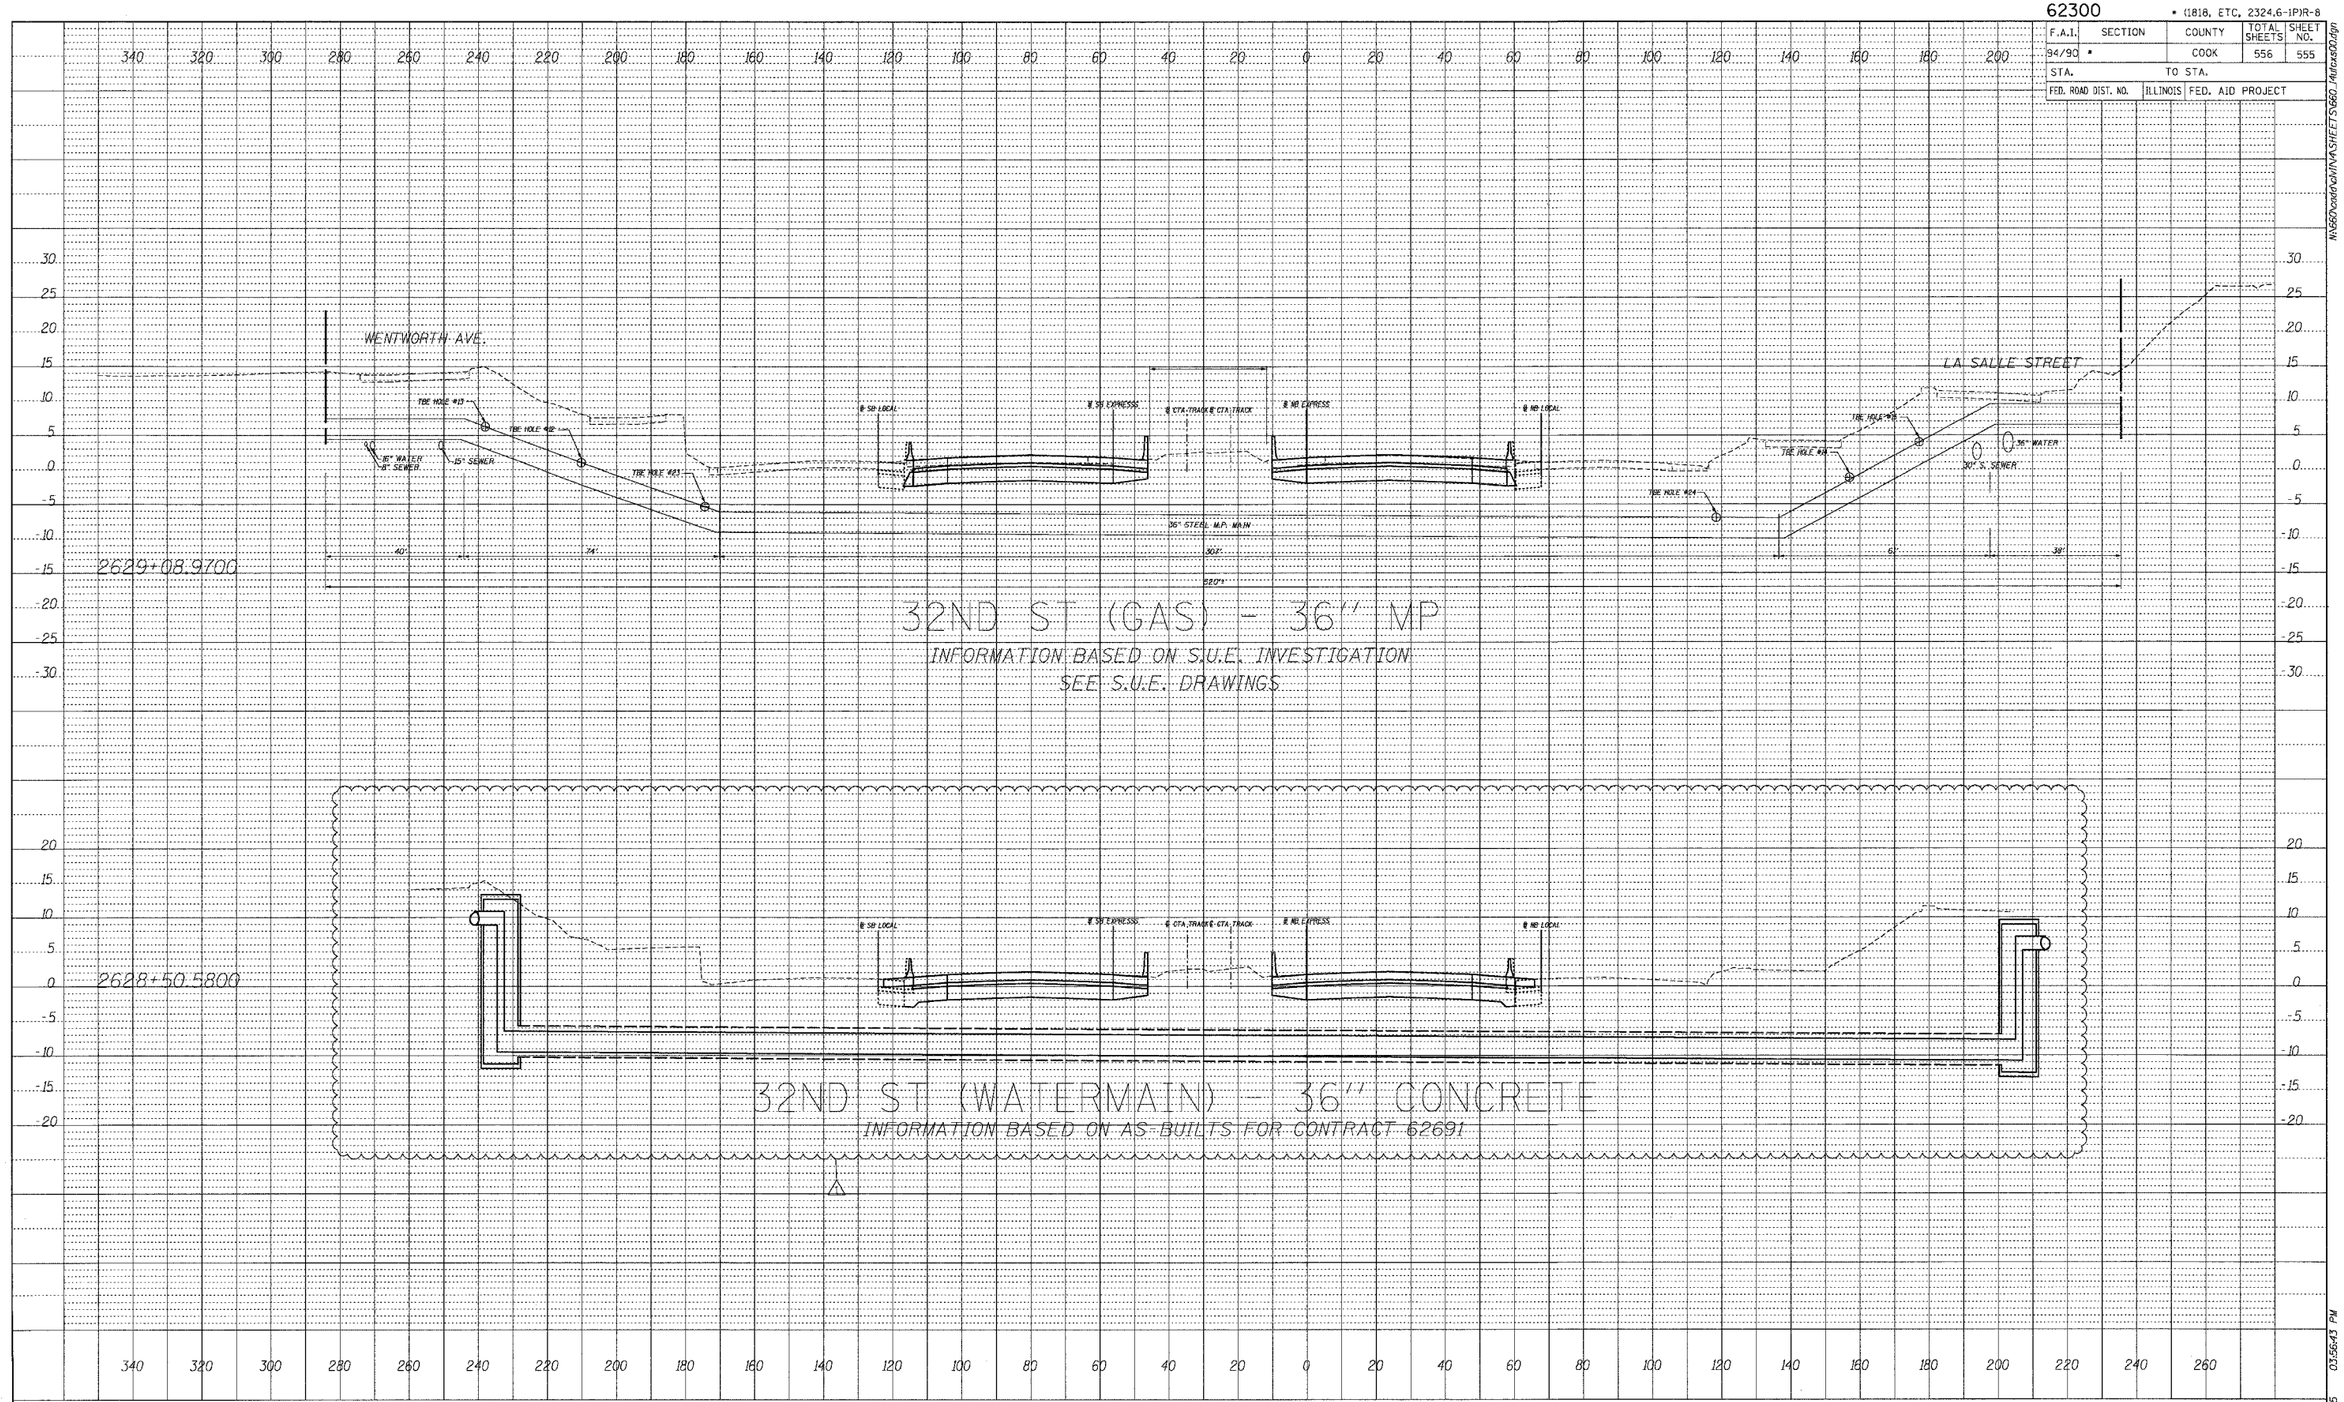

PROFILE
SURVEYED
PLOTTED
GRADES CHECKED
B.M. NOTED
STRUCTURE NOTATNS CH'KD
NOTE BOOK NO.
BY
DATE

BOWMAN, BARRETT & ASSOCIATES INC.
CONSULTING ENGINEERS
Chicago, Illinois
312.228.0100
www.bbandainc.com

20' 0 20' 40' HORIZONTAL SCALE

5' 0 5' 10' VERTICAL SCALE

STA. ____+__ TO STA. ____+__

N:\660\cadd\civil\A\SHEETS\660_Autoxs00.dgn

08/05/2005 03:56:43 PM

△1 ADDENDUM 1 8/12/05