F.A.I.	SECTION	COUNTY	TOTAL SHEETS	SHEET NO.
94/90	*	COOK	598	67
STA. 1602+00		TO STA. 1614+00		
FED. ROAD DIST. NO.	ILLINOIS	FED. AID PROJECT		
62302		*(1818, ETC, 2324.6-1PJR-9		

NOTE: CTA COMBINATION CURB AND GUTTER REMOVAL NOT SHOWN FOR CLARITY.

REMOVAL LEGEND

- PAVEMENT REMOVAL
- PAVED SHOULDER REMOVAL
- COMBINATION CURB AND GUTTER REMOVAL
- CONCRETE BARRIER OR GUARD RAIL REMOVAL

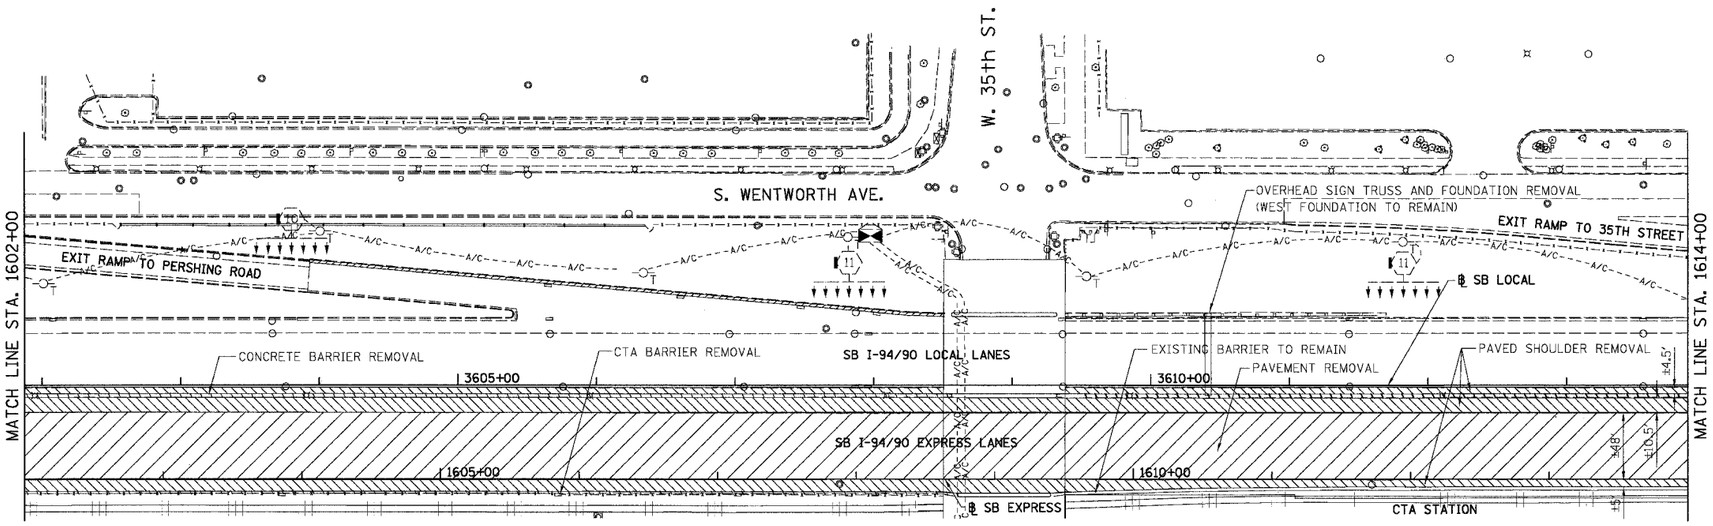

EXISTING CONDITIONS AND REMOVALS

PROPOSED LEGEND

- TEMPORARY PAVEMENT (INTERSTATE) / SHOULDERS
- TEMPORARY CONCRETE BARRIER

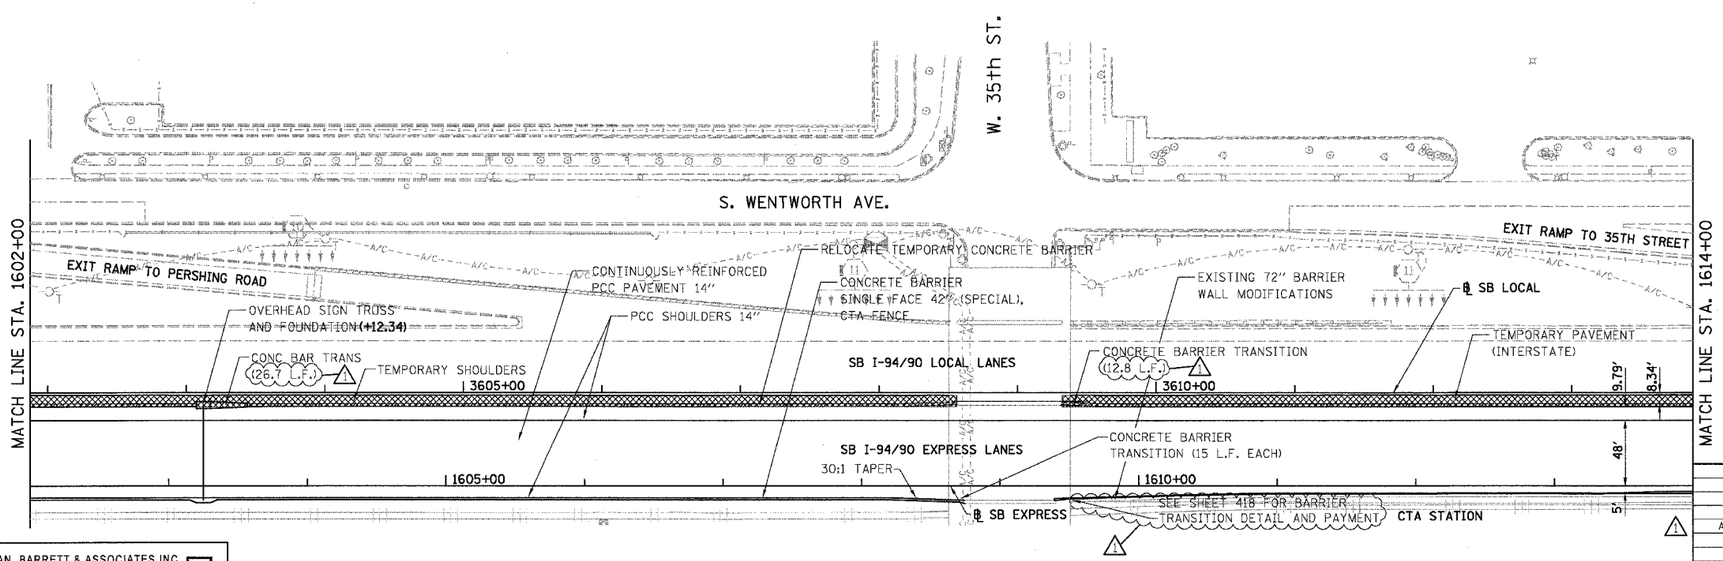

STATIONING

+**,** STATION PROVIDED FROM THE ℄ I-94/90 EXPRESS LANES

(+**,**) STATION PROVIDED FROM THE ℄ I-94/90 LOCAL LANES

[+**,**] STATION PROVIDED FROM THE SLIP RAMP ℄

50 0 50 100 150 200 250
SCALE IN FEET

PROPOSED CONDITIONS

RDY-18

REVISIONS NAME	DATE
ADDENDUM 1	8/12/05

ILLINOIS DEPARTMENT OF TRANSPORTATION

F.A.I. 94/90 (DAN RYAN EXPRESSWAY)

31ST STREET TO 71ST STREET
SB EXPRESS LANE RECONSTRUCTION
EXISTING AND PROPOSED PLAN
SOUTHBOUND STA. 1602+00 TO STA. 1614+00

SCALE: 1"=50' DRAWN BY: TER
DATE: 07/07/05 CHECKED BY: JDC

BOWMAN, BARRETT & ASSOCIATES INC.
CONSULTING ENGINEERS
Chicago, Illinois
312.228.0100
www.bbandainc.com

n:\660\cadd\civil\DS\SHEETS\660_JSCP101.dgn
8/11/2005 2:36:27 PM