F.A.I. RTE.	SECTION	COUNTY	TOTAL SHEETS	SHEET NO.
94/90	*	COOK	598	292
STA.		TO STA.		
FED. ROAD DIST. NO.	ILLINOIS	FED. AID PROJECT		

62302 * (1818, ETC, 2324.6-1P)R-9

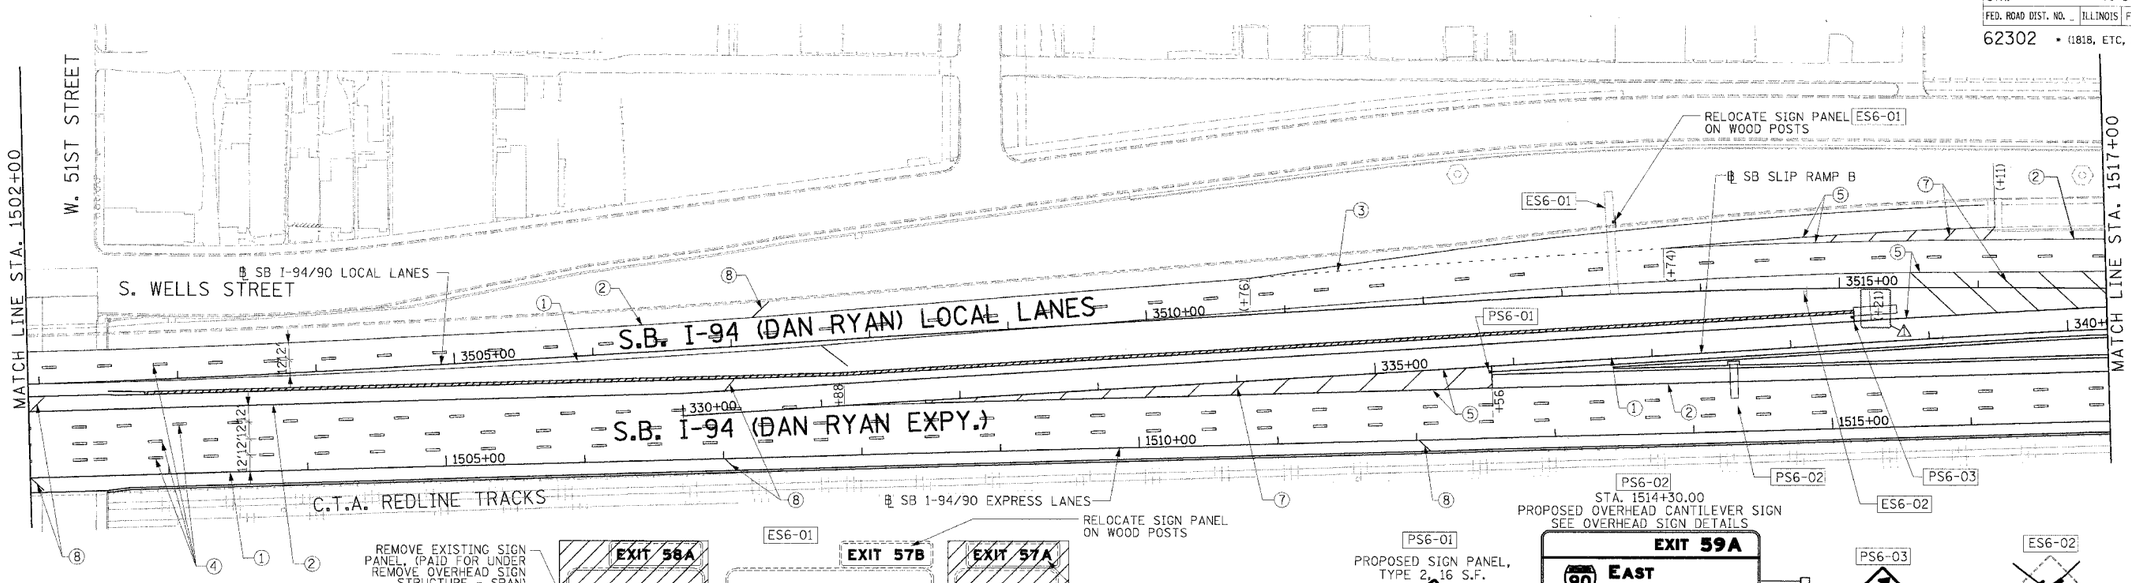

NOTE:

ALL PAVEMENT MARKINGS ON THIS SHEET ARE EPOXY PAVEMENT MARKING UNLESS OTHERWISE NOTED.

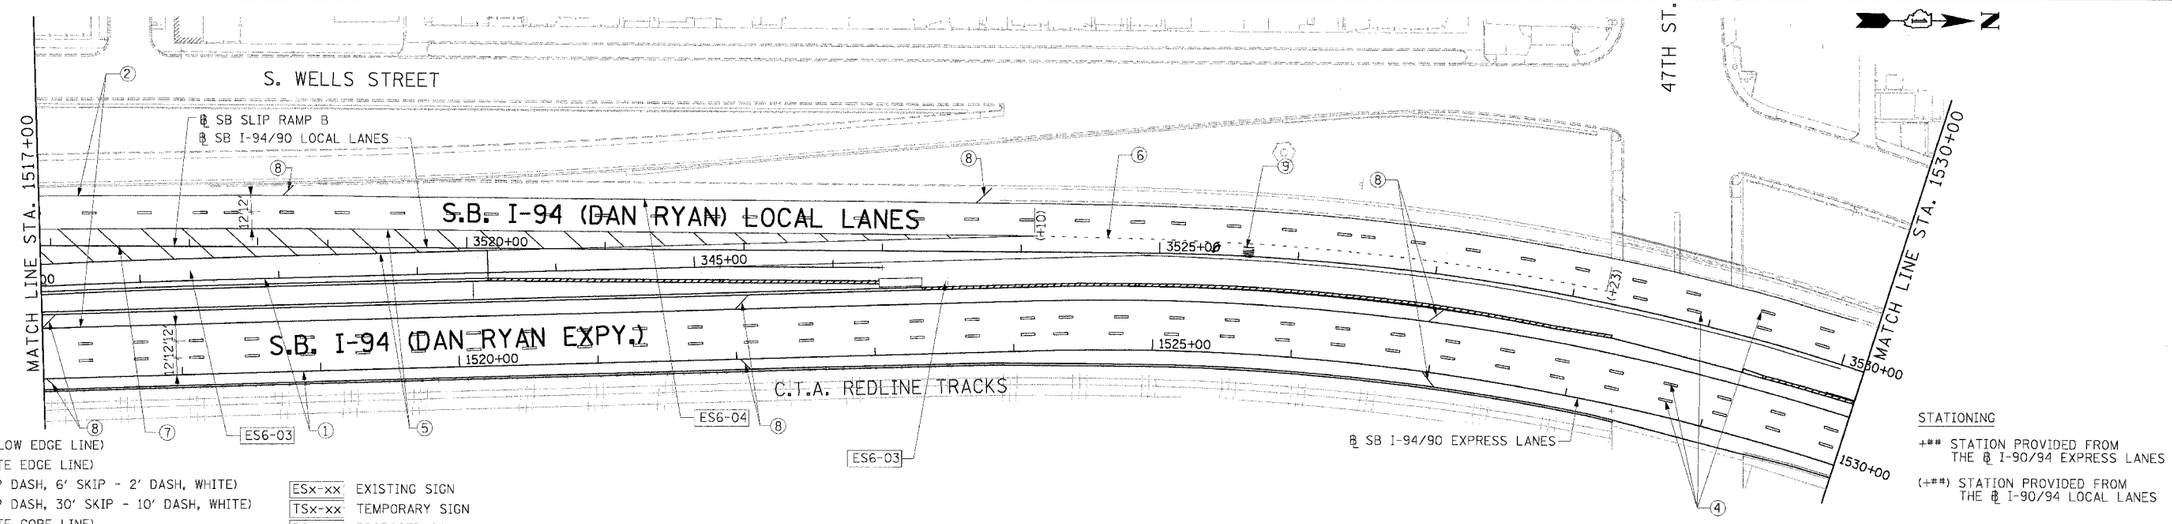

LEGEND

1. LINE 4" (YELLOW EDGE LINE)
2. LINE 4" (WHITE EDGE LINE)
3. LINE 4" (SKIP DASH, 6' SKIP - 2' DASH, WHITE)
4. LINE 5" (SKIP DASH, 30' SKIP - 10' DASH, WHITE)
5. LINE 8" (WHITE GORE LINE)
6. LINE 8" (SKIP DASH, 12' SKIP - 3' DASH, WHITE)
7. LINE 12" (DIAGONAL, 30' C-C)
8. LINE 12" (DIAGONAL, 500' C-C)
9. LETTERS AND SYMBOLS

ESx-xx EXISTING SIGN
TSx-xx TEMPORARY SIGN
PSx-xx PROPOSED SIGN

ES6-03

REMOVE EXISTING SIGN PANEL, TYPE 2 (16 S.F.)

STATIONING

+## STATION PROVIDED FROM THE ℄ I-90/94 EXPRESS LANES

(+##) STATION PROVIDED FROM THE ℄ I-90/94 LOCAL LANES

PMK-6

Edwards AND Kelcey
ONE NORTH FRANKLIN
CHICAGO, IL 60606
PHONE: (312) 251-3000
FAX: (312) 251-3015
WEB: WWW.EKCORP.COM

REVISIONS	
NAME	DATE
⚠ ADDENDUM 1	8/12/05

ILLINOIS DEPARTMENT OF TRANSPORTATION

F.A.I. 94/90 (DAN RYAN EXPRESSWAY)
31ST STREET TO 71ST STREET
SB EXPRESS LANE RECONSTRUCTION
PROPOSED PAVEMENT MARKING AND SIGNING PLAN
SOUTHBOUND STA. 1502+00 TO STA. 1530+00

SCALE: 1"=50' (0' 50' 100') DRAWN BY: TAI
DATE: 7/7/05 CHECKED BY: PJM

f:\03009\03-35\cad\15\pm150052e.sht

08/10/2005 03:17:56 PM