62302 • (1818, ETC, 2324.6-1P)R-9

R.A.I. RTE.	SECTION	COUNTY	TOTAL SHEETS	SHEET NO.
94/90	•	COOK	598	510
STA.		TO STA.		
FED. ROAD DIST. NO.	ILLINOIS	FED. AID PROJECT		

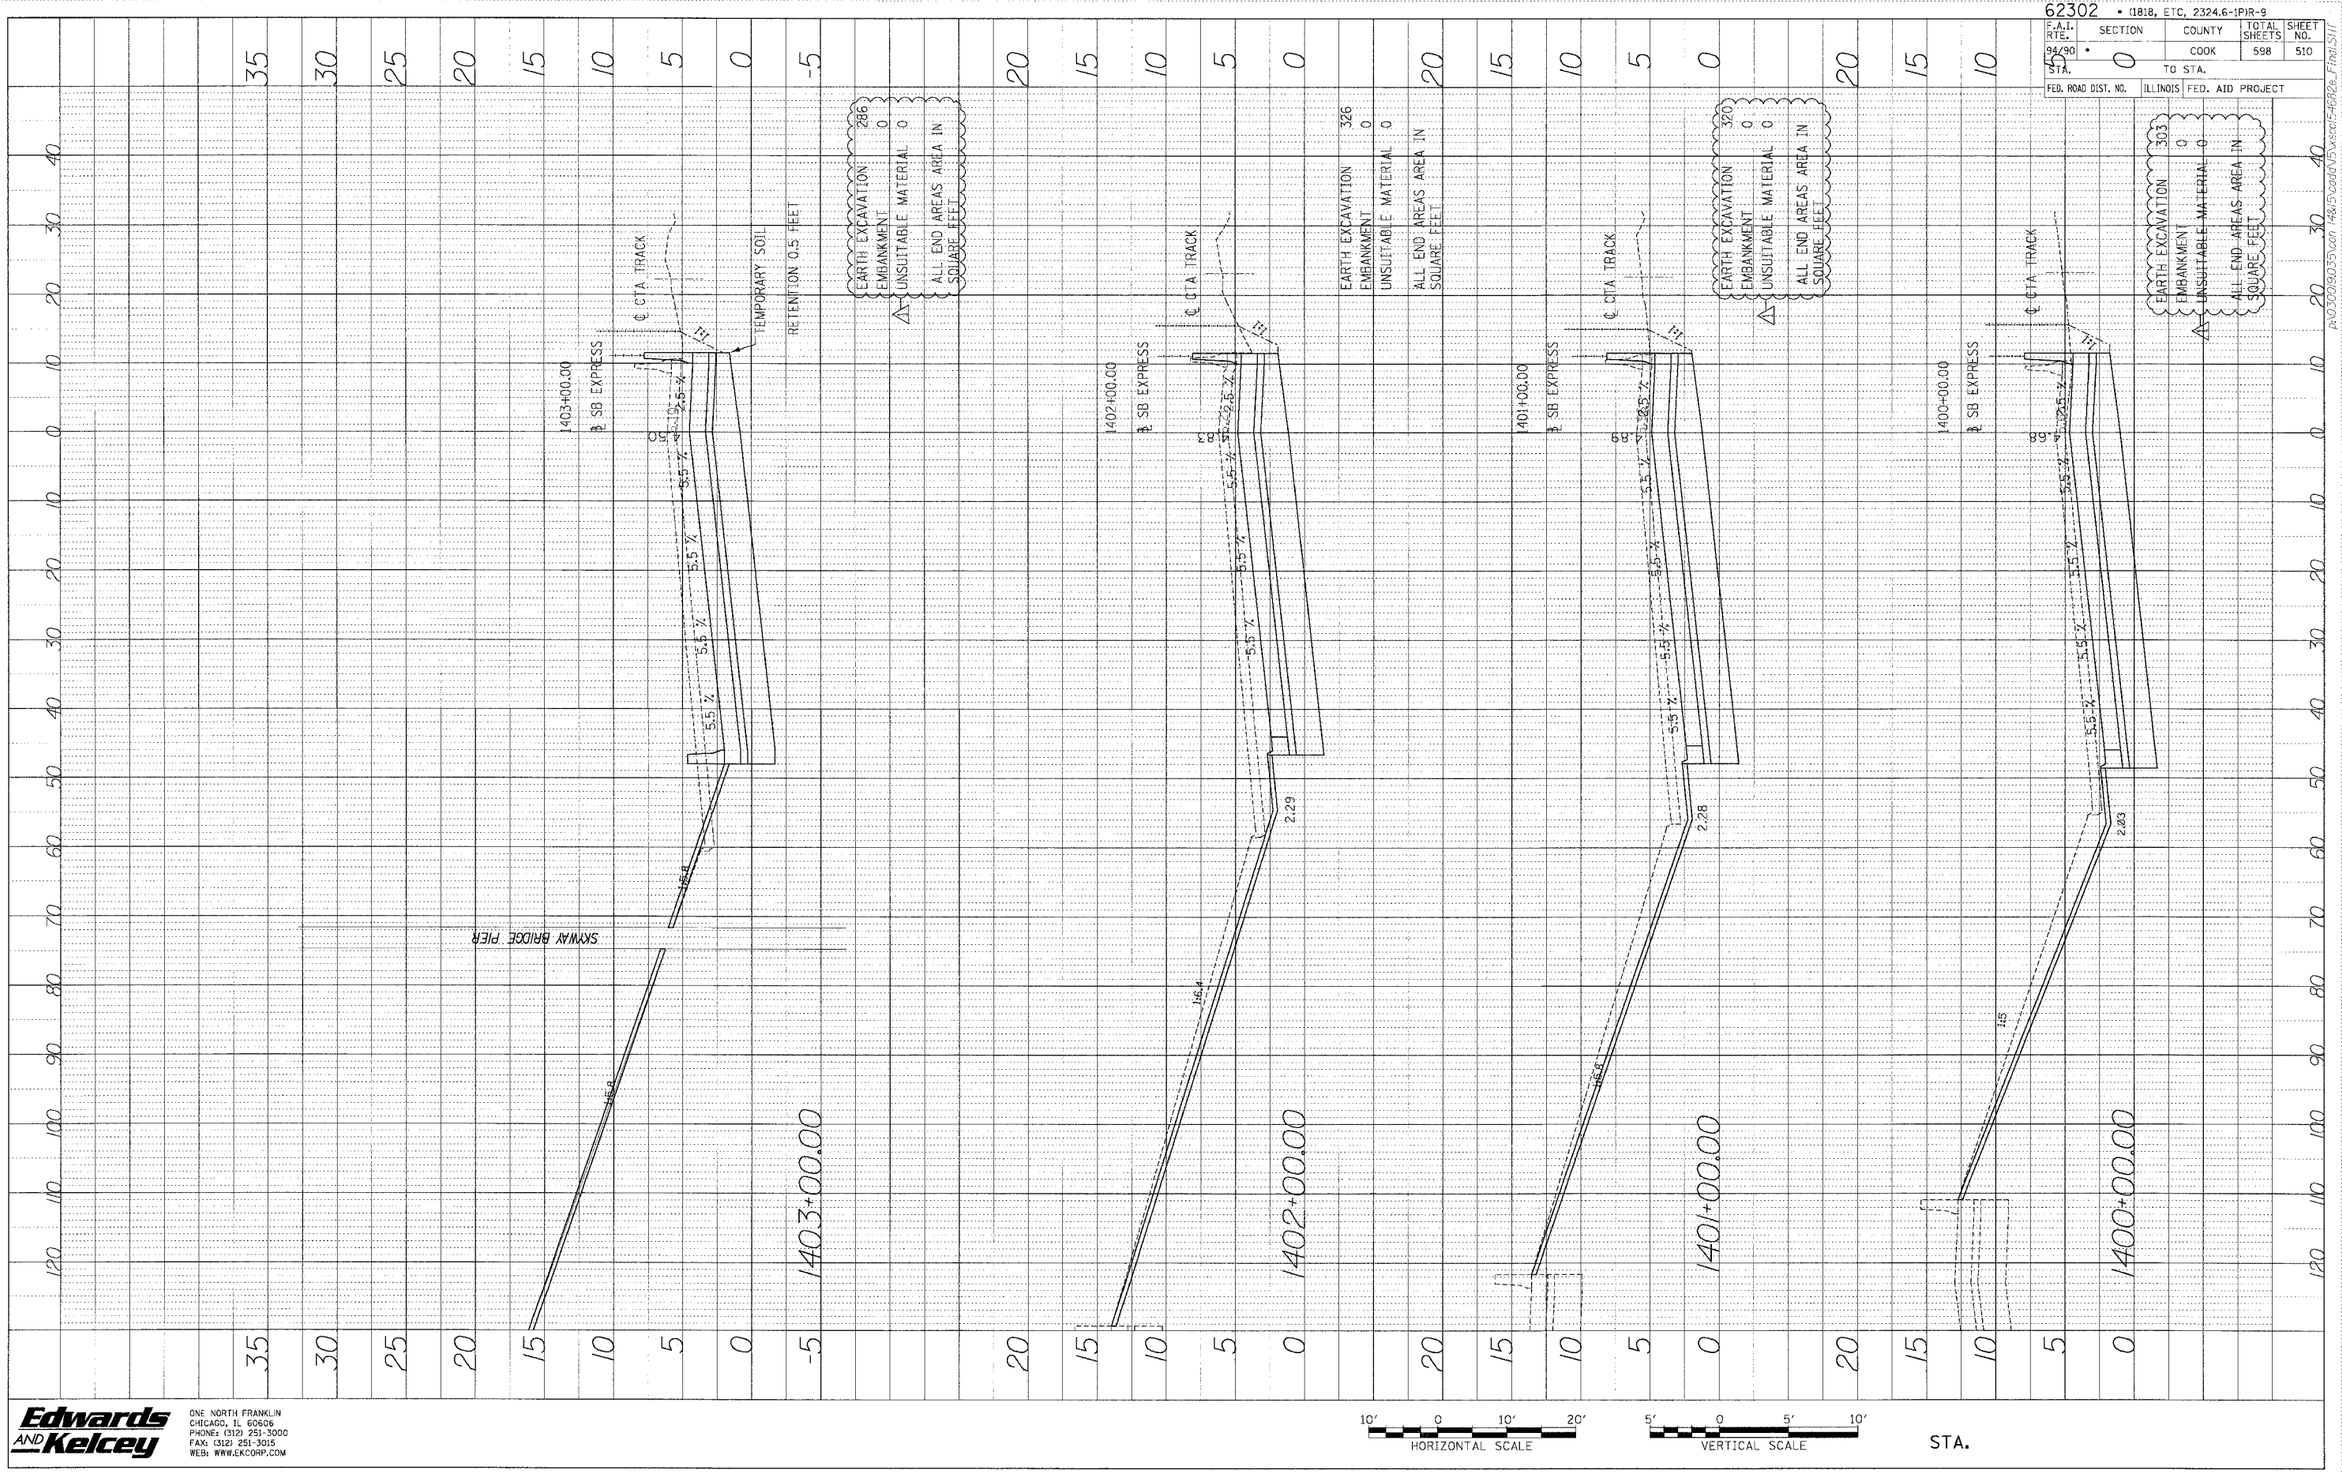

PROJECT	SURVEYED	DATE
	PLOTTED	
	GRADE CHECKED	
NOTE BOOK NO.	BEAM NOTED	
	STRUCTURE NOTATIONS CHKD	

BY	DATE

Edwards AND Kelcey
ONE NORTH FRANKLIN
CHICAGO, IL 60606
PHONE: (312) 251-3000
FAX: (312) 251-3015
WEB: WWW.EKCORP.COM

P:\0300960\Civil\Cadd\Sheets\5-6028_Final.SHT