F.A.I. RTE.	SECTION	COUNTY	TOTAL SHEETS	SHEET NO.
94/90	*	COOK	598	93
STA.		TO STA.		
FED. ROAD DIST. NO.	ILLINOIS	FED. AID PROJECT		

62302 * (1818, ETC, 2324.6-1P)R-9

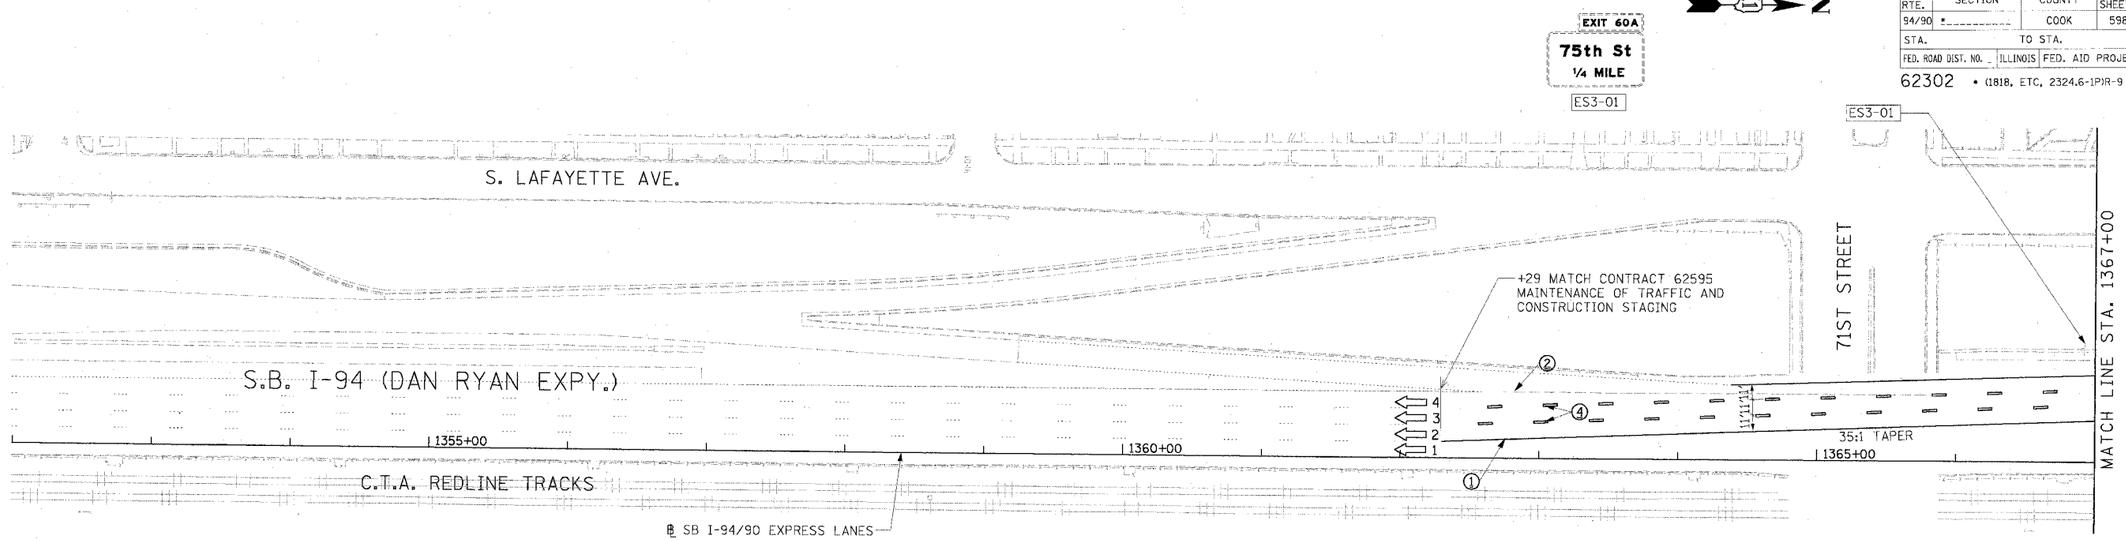

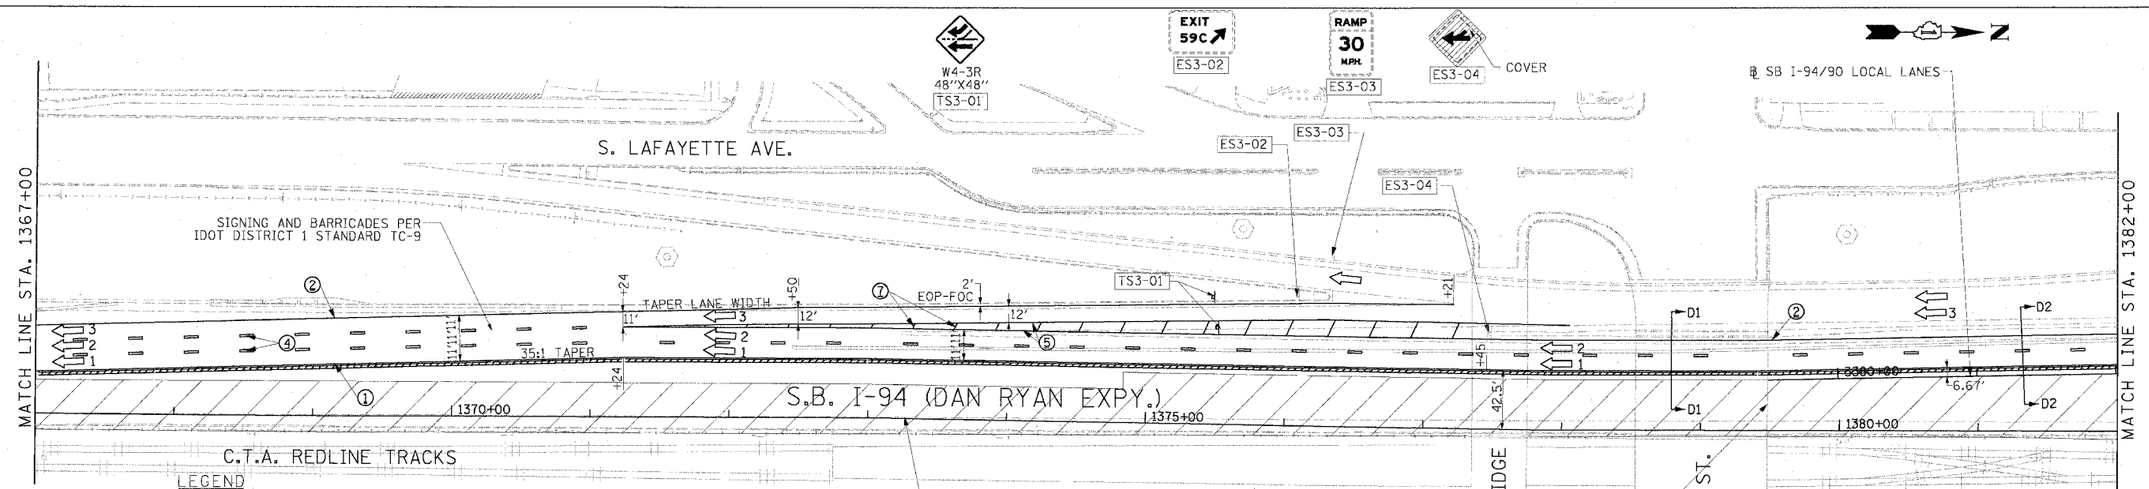

MOT-08

LEGEND

- WORK ZONE
- TEMPORARY PAVEMENT
- 1 TRAFFIC LANE & DIRECTION OF TRAFFIC
- DRUM OR BARRICADE TYPE II WITH STEADY BURN LIGHT
- IMPACT ATTENUATORS, TEMPORARY (NON-REDIRECTIVE), TEST LEVEL 3
- BARRICADE TYPE III
- TEMPORARY CONCRETE BARRIER
- ESx-xx EXISTING SIGN
- TSx-xx TEMPORARY SIGN

1. LINE 4" (YELLOW EDGE LINE)
2. LINE 4" (WHITE EDGE LINE)
3. LINE 4" (SKIP DASH, 6' SKIP - 2' DASH, WHITE)
4. LINE 5" (SKIP DASH, 30' SKIP - 10' DASH, WHITE)
5. LINE 8" (WHITE GORE LINE)
6. LINE 8" (SKIP DASH, 12' SKIP - 3' DASH, WHITE)
7. LINE 12" (DIAGONAL, 30' C-C)
8. LINE 12" (DIAGONAL, 500' C-C)
9. LETTERS AND SYMBOLS

STATIONING

+## STATION PROVIDED FROM THE ℄ I-90/94 EXPRESS LANES

(+##) STATION PROVIDED FROM THE ℄ I-90/94 LOCAL LANES

NOTE:

ALL PAVEMENT MARKINGS ON THIS SHEET ARE PAVEMENT MARKING TAPE, TYPE III UNLESS OTHERWISE NOTED.

STA. 1379+48.01
PROPOSED OVERHEAD BRIDGE MOUNT SIGN
SEE OVERHEAD SIGN DETAILS

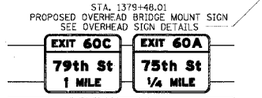

Edwards AND Kelcey
ONE NORTH FRANKLIN
CHICAGO, IL 60606
PHONE: (312) 251-3000
FAX: (312) 251-3015
WEB: WWW.EKCORP.COM

REVISIONS	
NAME	DATE

ILLINOIS DEPARTMENT OF TRANSPORTATION

F.A.I. 94/90 (DAN RYAN EXPRESSWAY)
31ST STREET TO 71ST STREET
SB EXPRESS LANE RECONSTRUCTION

MAINTENANCE OF TRAFFIC PLAN
SOUTHBOUND STA. 1352+00 TO STA. 1382+00
STAGE 1C

SCALE: 1"=50' (0' 50' 100')
DATE: 7/7/05
DRAWN BY: TAI
CHECKED BY: PJM

P:\C30090235\Con 1818\CADD\Sht\50115.dgn
06/24/2005 08:37:59 AM