F.A.I.	SECTION	COUNTY	TOTAL SHEETS	SHEET NO.
94/90	*	COOK	598	102
STA. 1554+00		TO STA. 1578+00		
FED. ROAD DIST. NO.	ILLINOIS	FED. AID PROJECT		

62302 *(1818, ETC, 2324.6-1P)R-9

N:\660\cadd\civil\DGN\SHEET\5660_154MOT.dgn

TEMPORARY INFORMATION SIGNING
BRIDGE MOUNTED STA. 3556+35±
(SIGN TO REMAIN FOR NEXT YEAR)

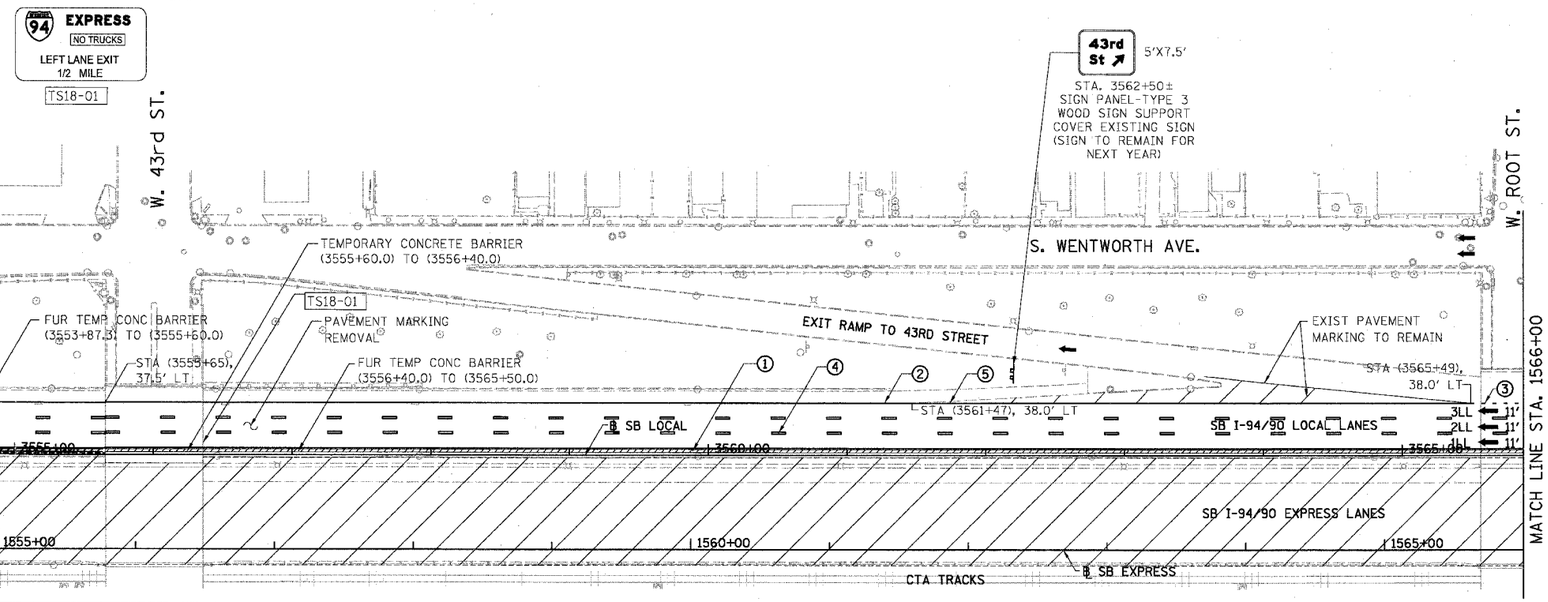

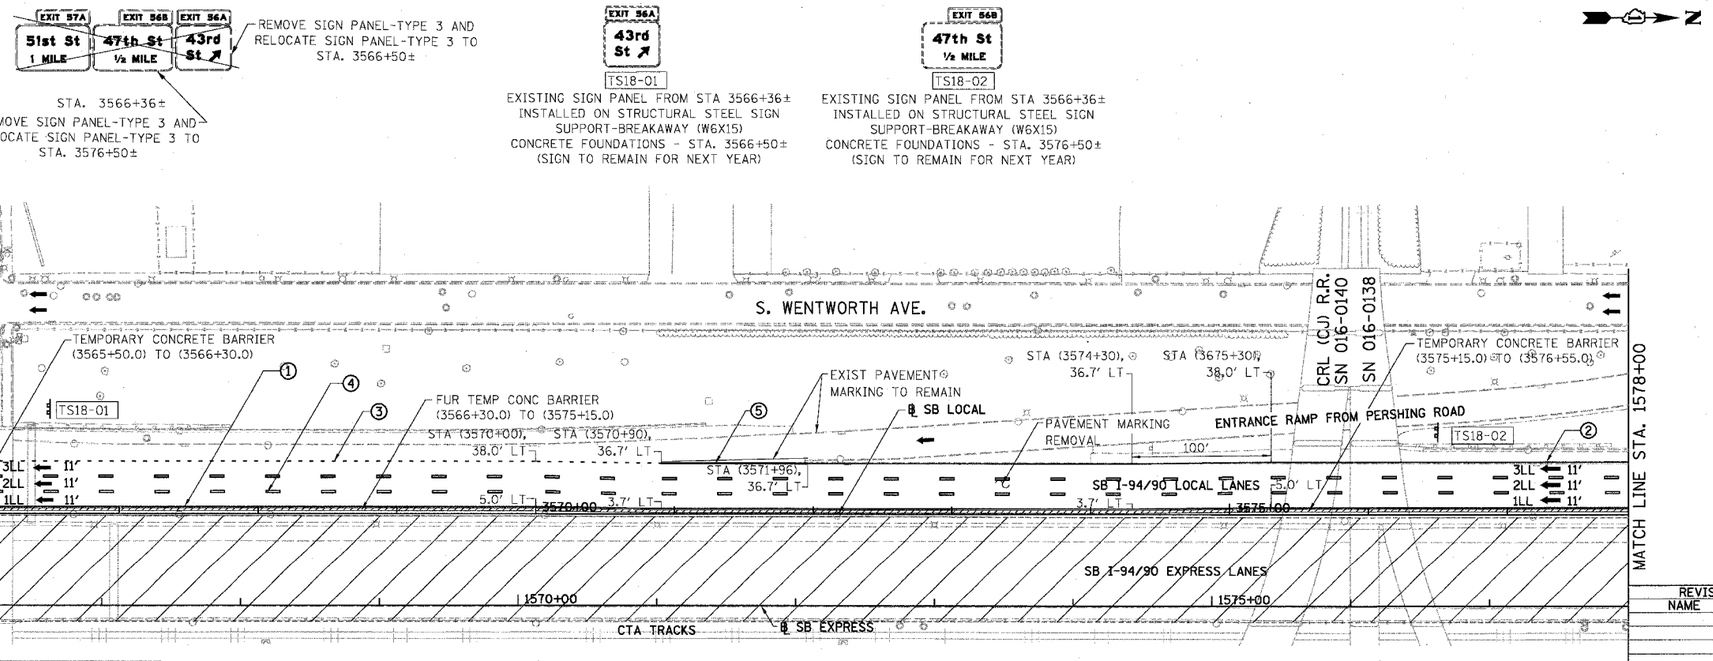

50 0 50 100 150 200 250
SCALE IN FEET

LEGEND

- WORK ZONE
- TEMPORARY PAVEMENT
- →1LL TRAFFIC LANE & DIRECTION OF TRAFFIC
- DRUM OR BARRICADE TYPE II WITH STEADY BURN LIGHT
- IMPACT ATTENUATORS, TEMPORARY (NON-REDIRECTIVE), TEST LEVEL 3
- BARRICADE TYPE III
- TEMPORARY CONCRETE BARRIER
- ① LINE 4" (YELLOW EDGE LINE)
- ② LINE 4" (WHITE EDGE LINE)
- ③ LINE 4" (SKIP DASH, 6' SKIP - 2' DASH, WHITE)
- ④ LINE 5" (SKIP DASH, 30' SKIP - 10' DASH, WHITE)
- ⑤ LINE 8" (WHITE GORE LINE)
- ⑥ LINE 8" (SKIP DASH, 12' SKIP - 3' DASH, WHITE)
- ⑦ LINE 12" (DIAGONAL, 30' C-C)
- ⑧ LINE 12" (DIAGONAL, 500' C-C)
- ⑨ LETTERS AND SYMBOLS
- ESx-xx EXISTING SIGNS
- TSx-xx TEMPORARY SIGNS

STATIONING

+**.** STATION PROVIDED FROM THE ℄ I-90/94 EXPRESS LANES
(+**.**) STATION PROVIDED FROM THE ℄ I-90/94 LOCAL LANES
[+**.**] STATION PROVIDED FROM THE SLIP RAMP ℄

NOTE:

ALL PAVEMENT MARKINGS ON THIS SHEET WILL BE PAVEMENT MARKING TAPE, TYPE III, UNLESS OTHERWISE NOTED.

MOT-17

REVISIONS NAME	DATE

ILLINOIS DEPARTMENT OF TRANSPORTATION

F.A.I. 94/90 (DAN RYAN EXPRESSWAY)
31ST STREET TO 71ST STREET
SB EXPRESS LANE RECONSTRUCTION
MAINTENANCE OF TRAFFIC PLAN STAGE 1
SOUTHBOUND STA. 1554+00 TO STA. 1578+00

SCALE: 1"=50' DRAWN BY: RA
DATE: 07/07/05 CHECKED BY: RS

BOWMAN, BARRETT & ASSOCIATES INC
CONSULTING ENGINEERS
Chicago, Illinois
312.228.0100
www.bbandainc.com

3:05:52 PM 6/24/2025