62302 •(1818, ETC, 2324.6-1P)R-9

F.A.I.	SECTION	COUNTY	TOTAL SHEETS	SHEET NO.
94/90	•	COOK	598	219
STA.		TO STA.		
FED. ROAD DIST. NO.	ILLINOIS	FED. AID PROJECT		

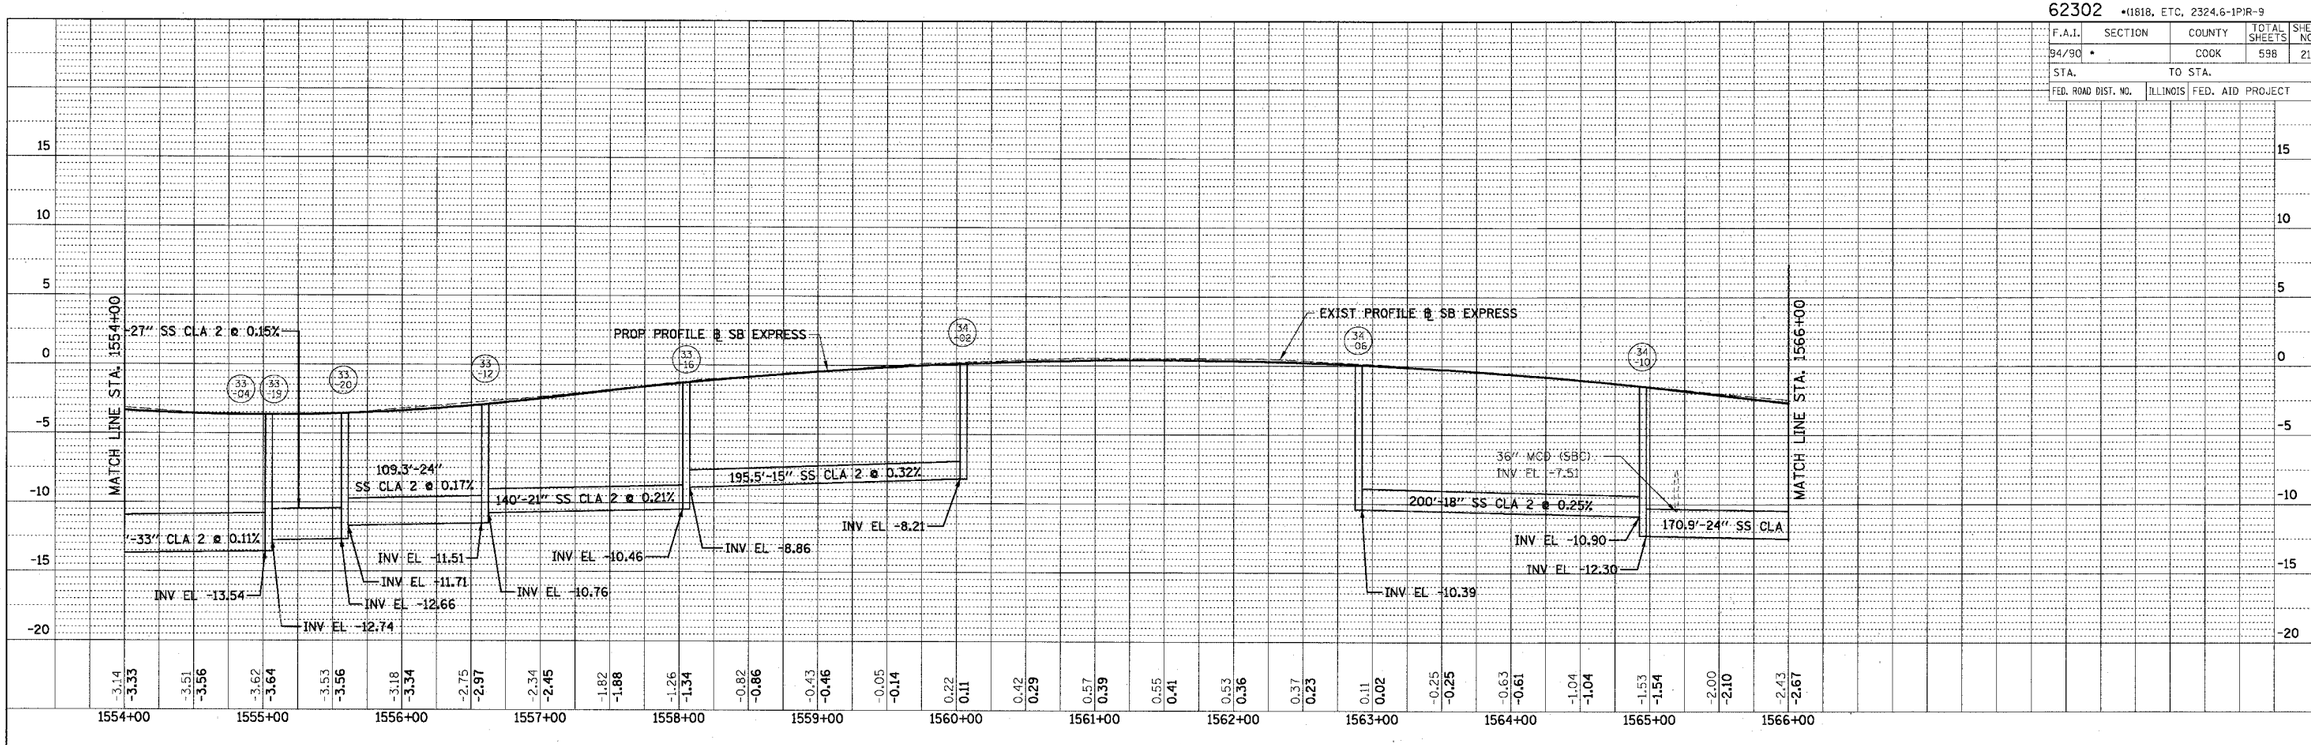

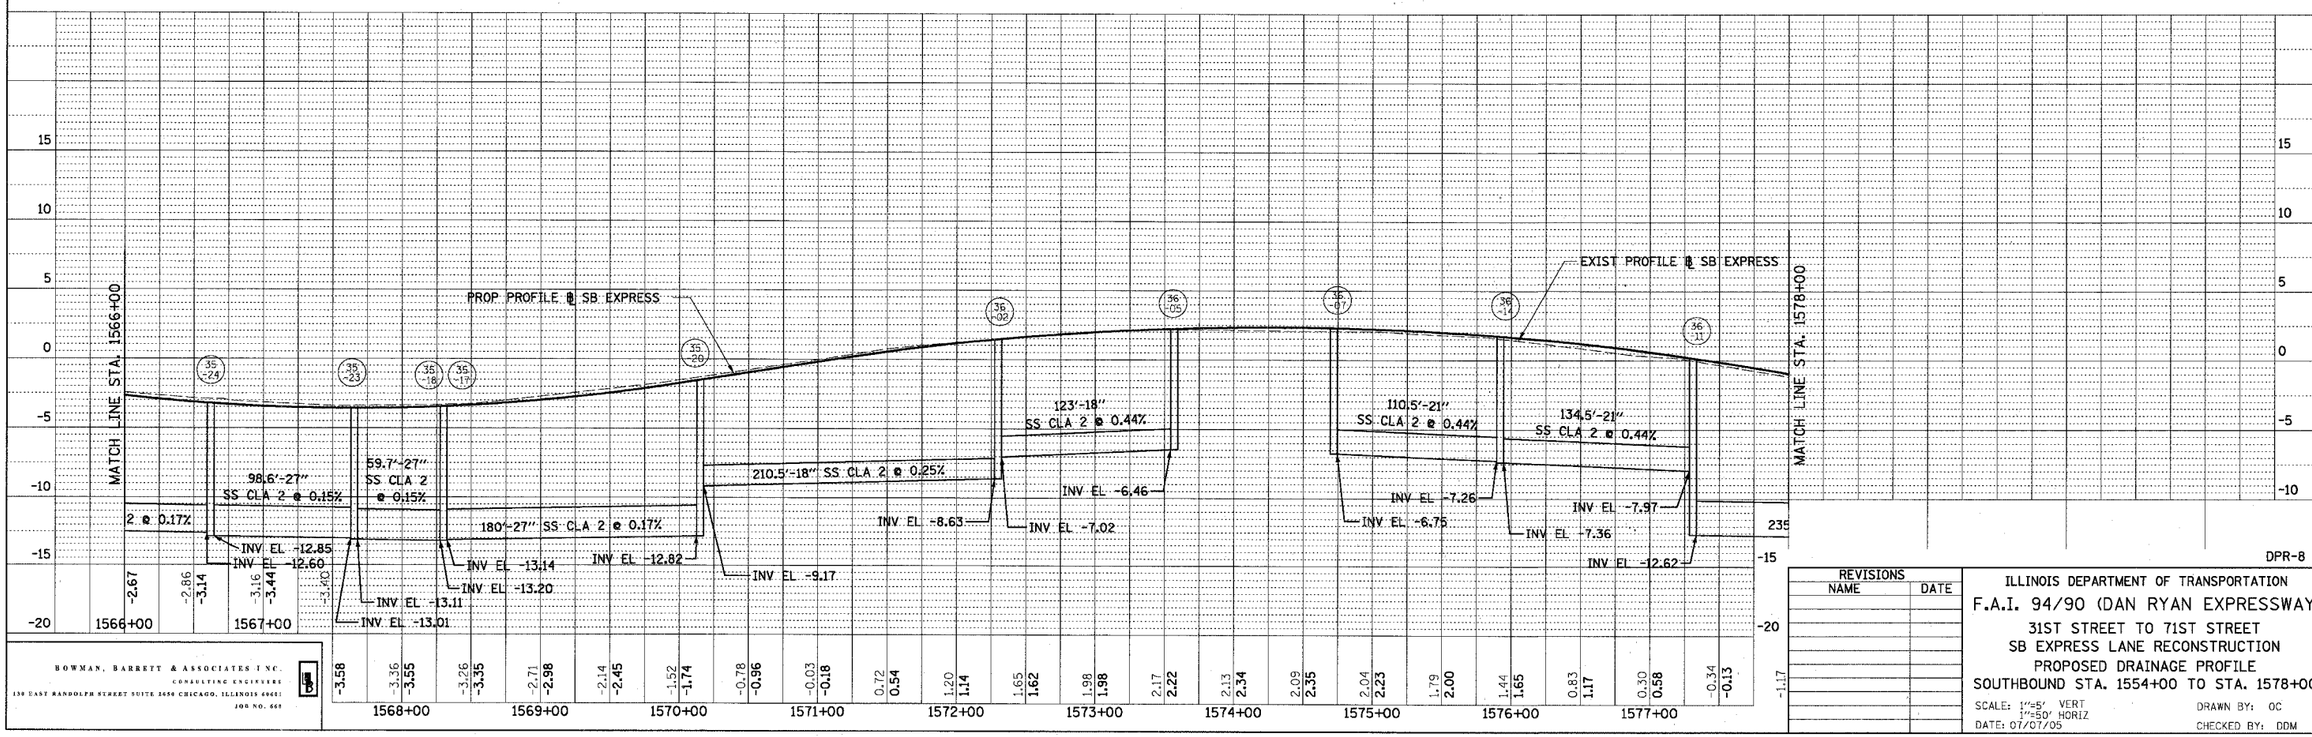

DPR-8

REVISIONS	
NAME	DATE

ILLINOIS DEPARTMENT OF TRANSPORTATION

F.A.I. 94/90 (DAN RYAN EXPRESSWAY)

31ST STREET TO 71ST STREET

SB EXPRESS LANE RECONSTRUCTION

PROPOSED DRAINAGE PROFILE

SOUTHBOUND STA. 1554+00 TO STA. 1578+00

SCALE: 1"=5' VERT 1"=50' HORIZ

DATE: 07/07/05

DRAWN BY: OC

CHECKED BY: DDM

BOWMAN, BARRETT & ASSOCIATES INC.
CONSULTING ENGINEERS
130 EAST RANDOLPH STREET SUITE 2650 CHICAGO, ILLINOIS 60601
JOB NO. 668

PLAN NOTE BOOK NO. SURVEYED PLOTTED ALIGNMENT CHECKED RT. OF WAY CHECKED CADD FILE NAME BY DATE

06/29/2005 03:02:05 PM