F.A.I.	SECTION	COUNTY	TOTAL SHEETS	SHEET NO.
94/90	•	COOK	598	294
STA. 1554+00		TO STA. 1578+00		
FED. ROAD DIST. NO.	ILLINOIS	FED. AID PROJECT		

62302 •(1818, ETC, 2324.6-1PJR-9

N:\5650\cadd\civil\INDSHEET\5650_ISCPMD1.dgn

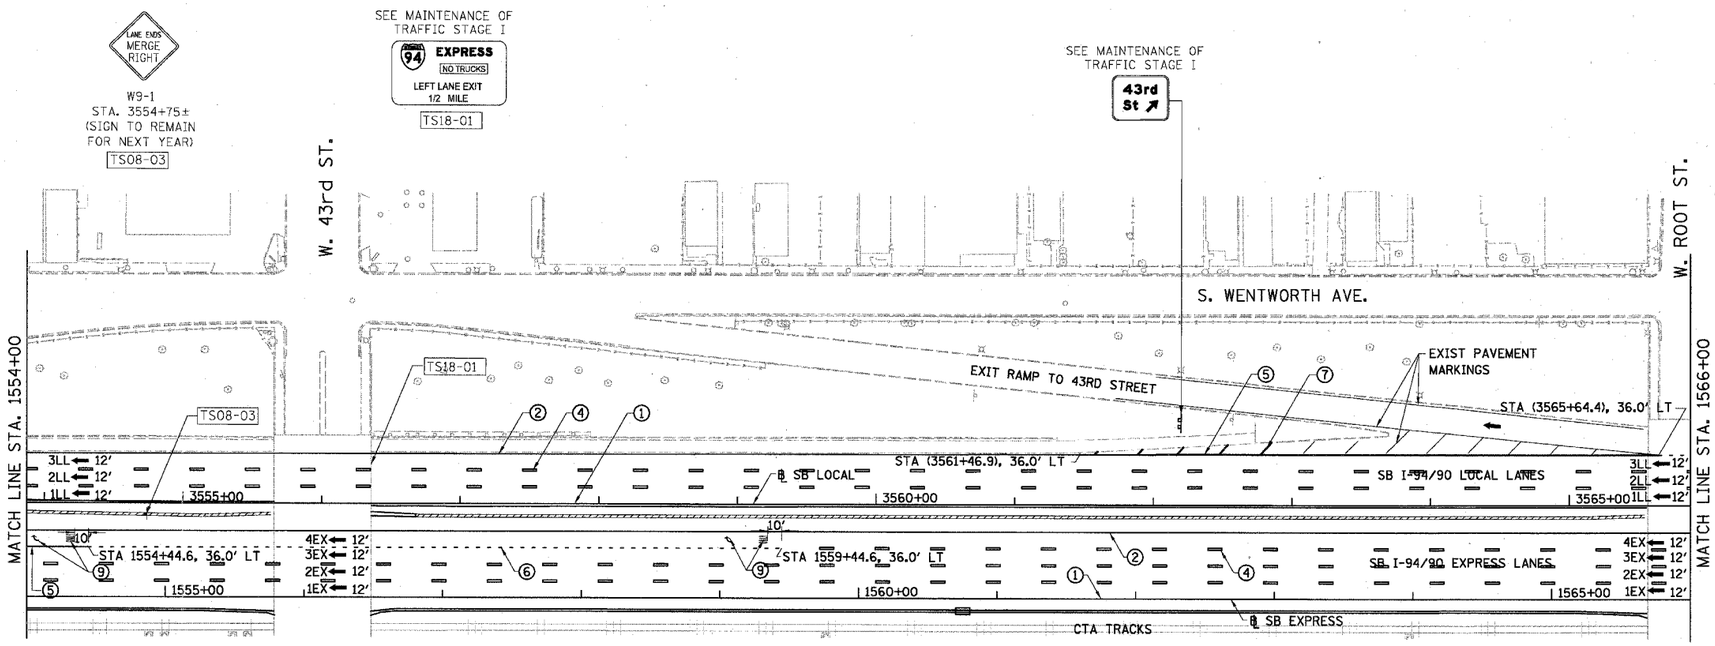

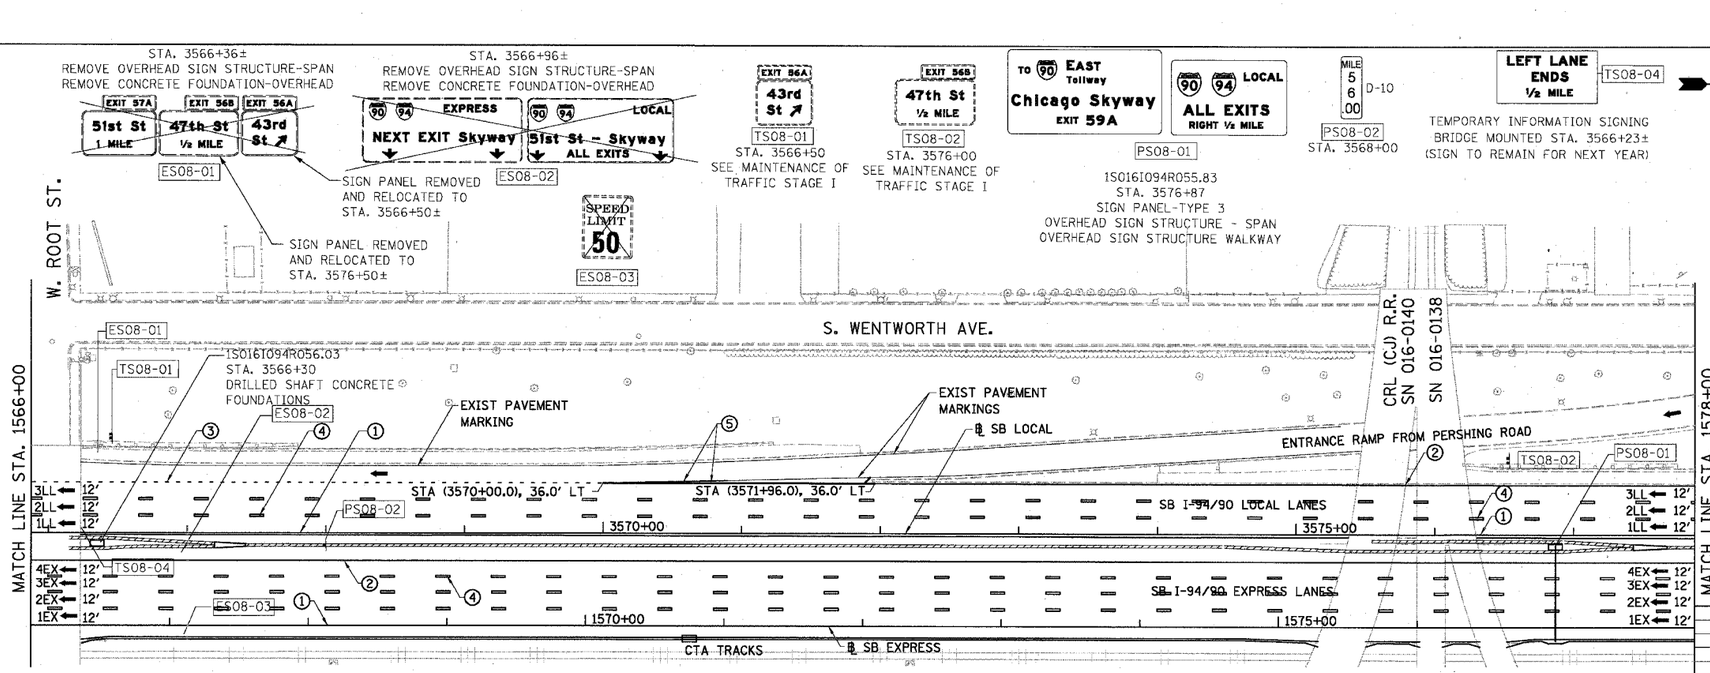

LEGEND

1. LINE 4" (YELLOW EDGE LINE)
2. LINE 4" (WHITE EDGE LINE)
3. LINE 4" (SKIP DASH, 6' SKIP - 2' DASH, WHITE)
4. LINE 5" (SKIP DASH, 30' SKIP - 10' DASH, WHITE)
5. LINE 8" (WHITE GORE LINE)
6. LINE 8" (SKIP DASH, 12' SKIP - 3' DASH, WHITE)
7. LINE 12" (DIAGONAL, 30' C-C)
8. LINE 12" (DIAGONAL, 500' C-C)
9. LETTERS AND SYMBOLS

ESx-xx EXISTING SIGNS
TSx-xx TEMPORARY SIGNS
PSx-xx PROPOSED SIGNS

STATIONING

+**.** STATION PROVIDED FROM THE ℄ I-90/94 EXPRESS LANES
(+**.**) STATION PROVIDED FROM THE ℄ I-90/94 LOCAL LANES
[+**.**] STATION PROVIDED FROM THE SLIP RAMP ℄

NOTE:

ALL PAVEMENT MARKINGS ON THIS SHEET WILL BE EPOXY PAVEMENT MARKING, UNLESS OTHERWISE NOTED.

PMK-8

50 0 50 100 150 200 250
SCALE IN FEET

BOWMAN, BARRETT & ASSOCIATES INC.
CONSULTING ENGINEERS
Chicago, Illinois
312.228.0100
www.bbandainc.com

REVISIONS NAME	DATE

ILLINOIS DEPARTMENT OF TRANSPORTATION

F.A.I. 94/90 (DAN RYAN EXPRESSWAY)

31ST STREET TO 71ST STREET
SB EXPRESS LANE RECONSTRUCTION
PAVEMENT MARKING AND SIGNING PLAN
SOUTHBOUND STA. 1554+00 TO STA. 1578+00

SCALE: 1"=50' DRAWN BY: RA
DATE: 07/07/05 CHECKED BY: RS

5/24/2005 3:50:0 PM