ROUTE	SECTION	COUNTY	TOTAL SHEETS	SHEET NUMBER
FAI 94	2010-089-BP	COOK	35	16

CONTRACT NO. 60L85

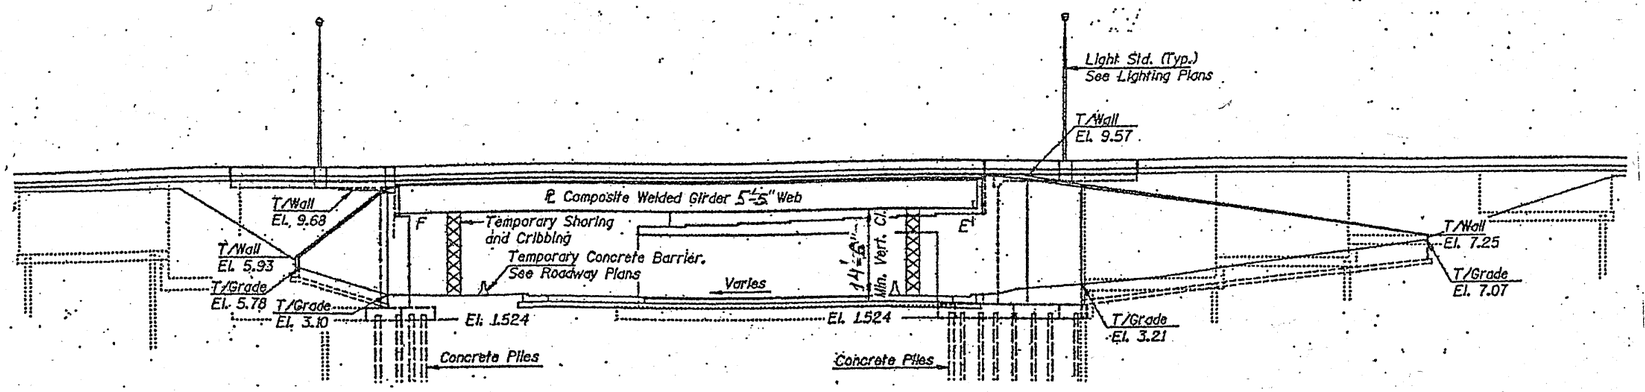

ELEVATION

Note B:
Bridge Approach Pavement Drain, Special. Connect drain to Catch Basin along Stony Island Ave. with downspout, typ.

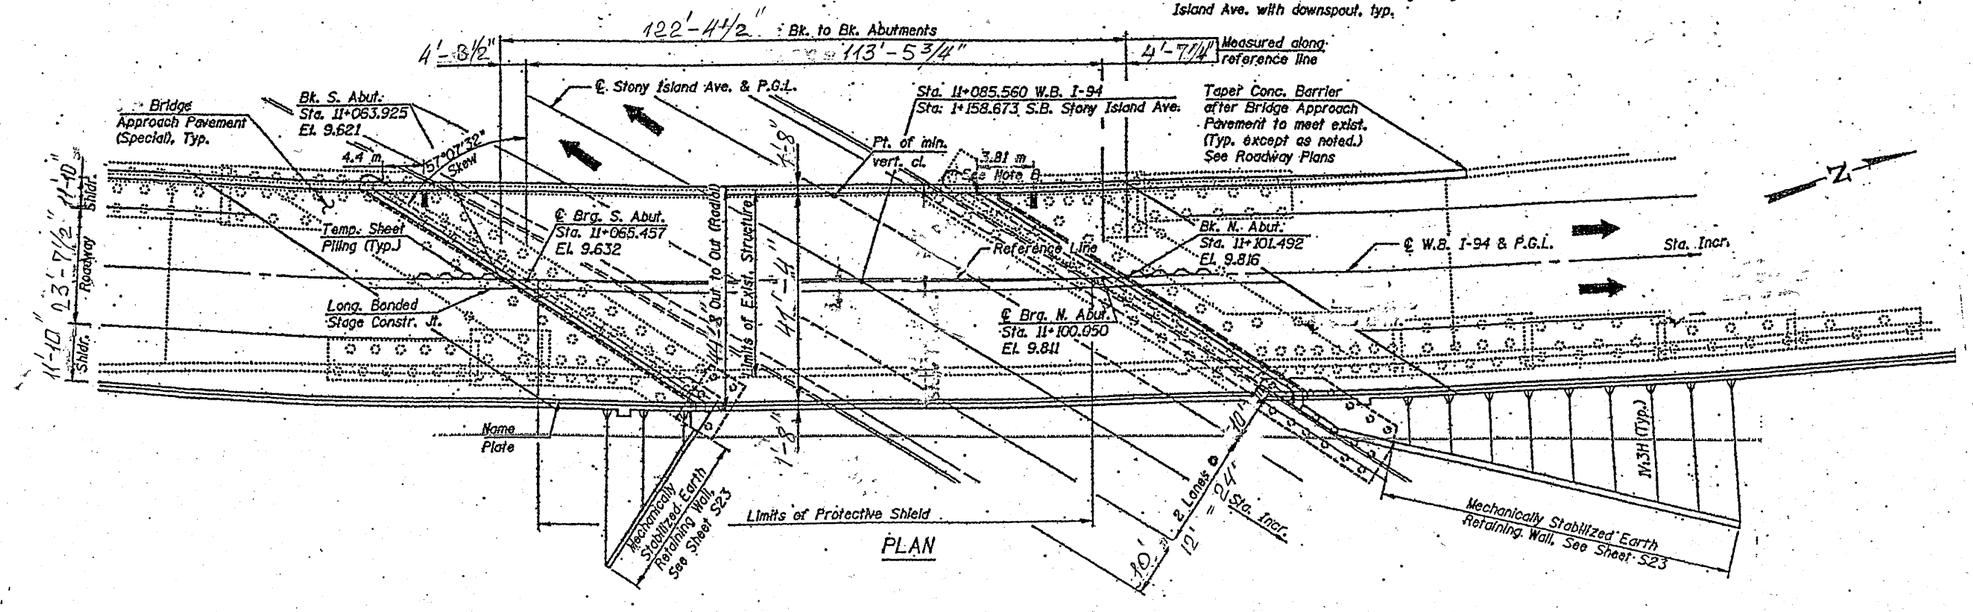

PLAN

SHEET 1 OF 3

FOR INFORMATION ONLY

ILLINOIS DEPARTMENT OF TRANSPORTATION

EXISTING BRIDGE PLAN
SN 016-0153 (BRIDGE 3)