ROUTE	SECTION	COUNTY	TOTAL SHEETS	SHEET NUMBER
FAI 94	2010-089-BP	COOK	35	19

CONTRACT NO. 60L85

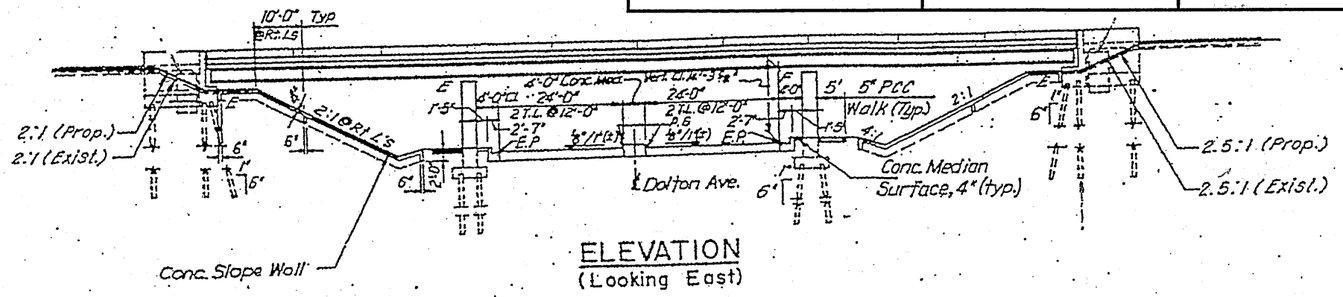

ELEVATION
(Looking East)

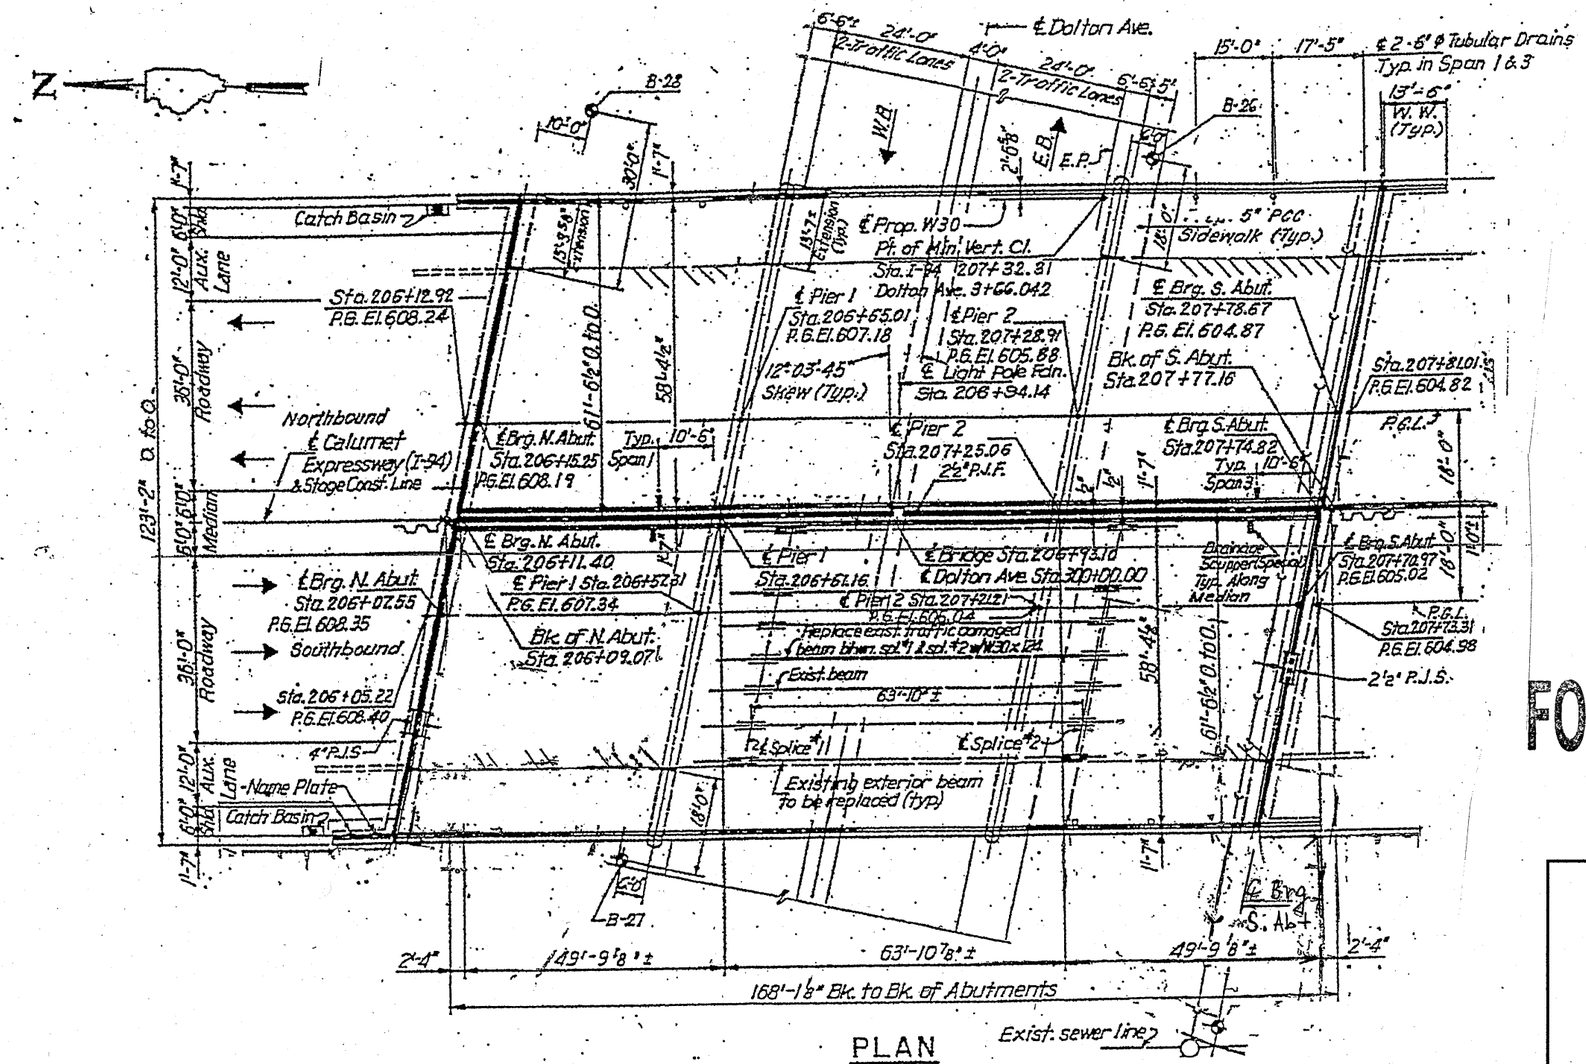

PLAN

FOR INFORMATION ONLY

SHEET 1 OF 3

ILLINOIS DEPARTMENT OF TRANSPORTATION

EXISTING BRIDGE PLAN
SN 016-0161 (BRIDGE 4)