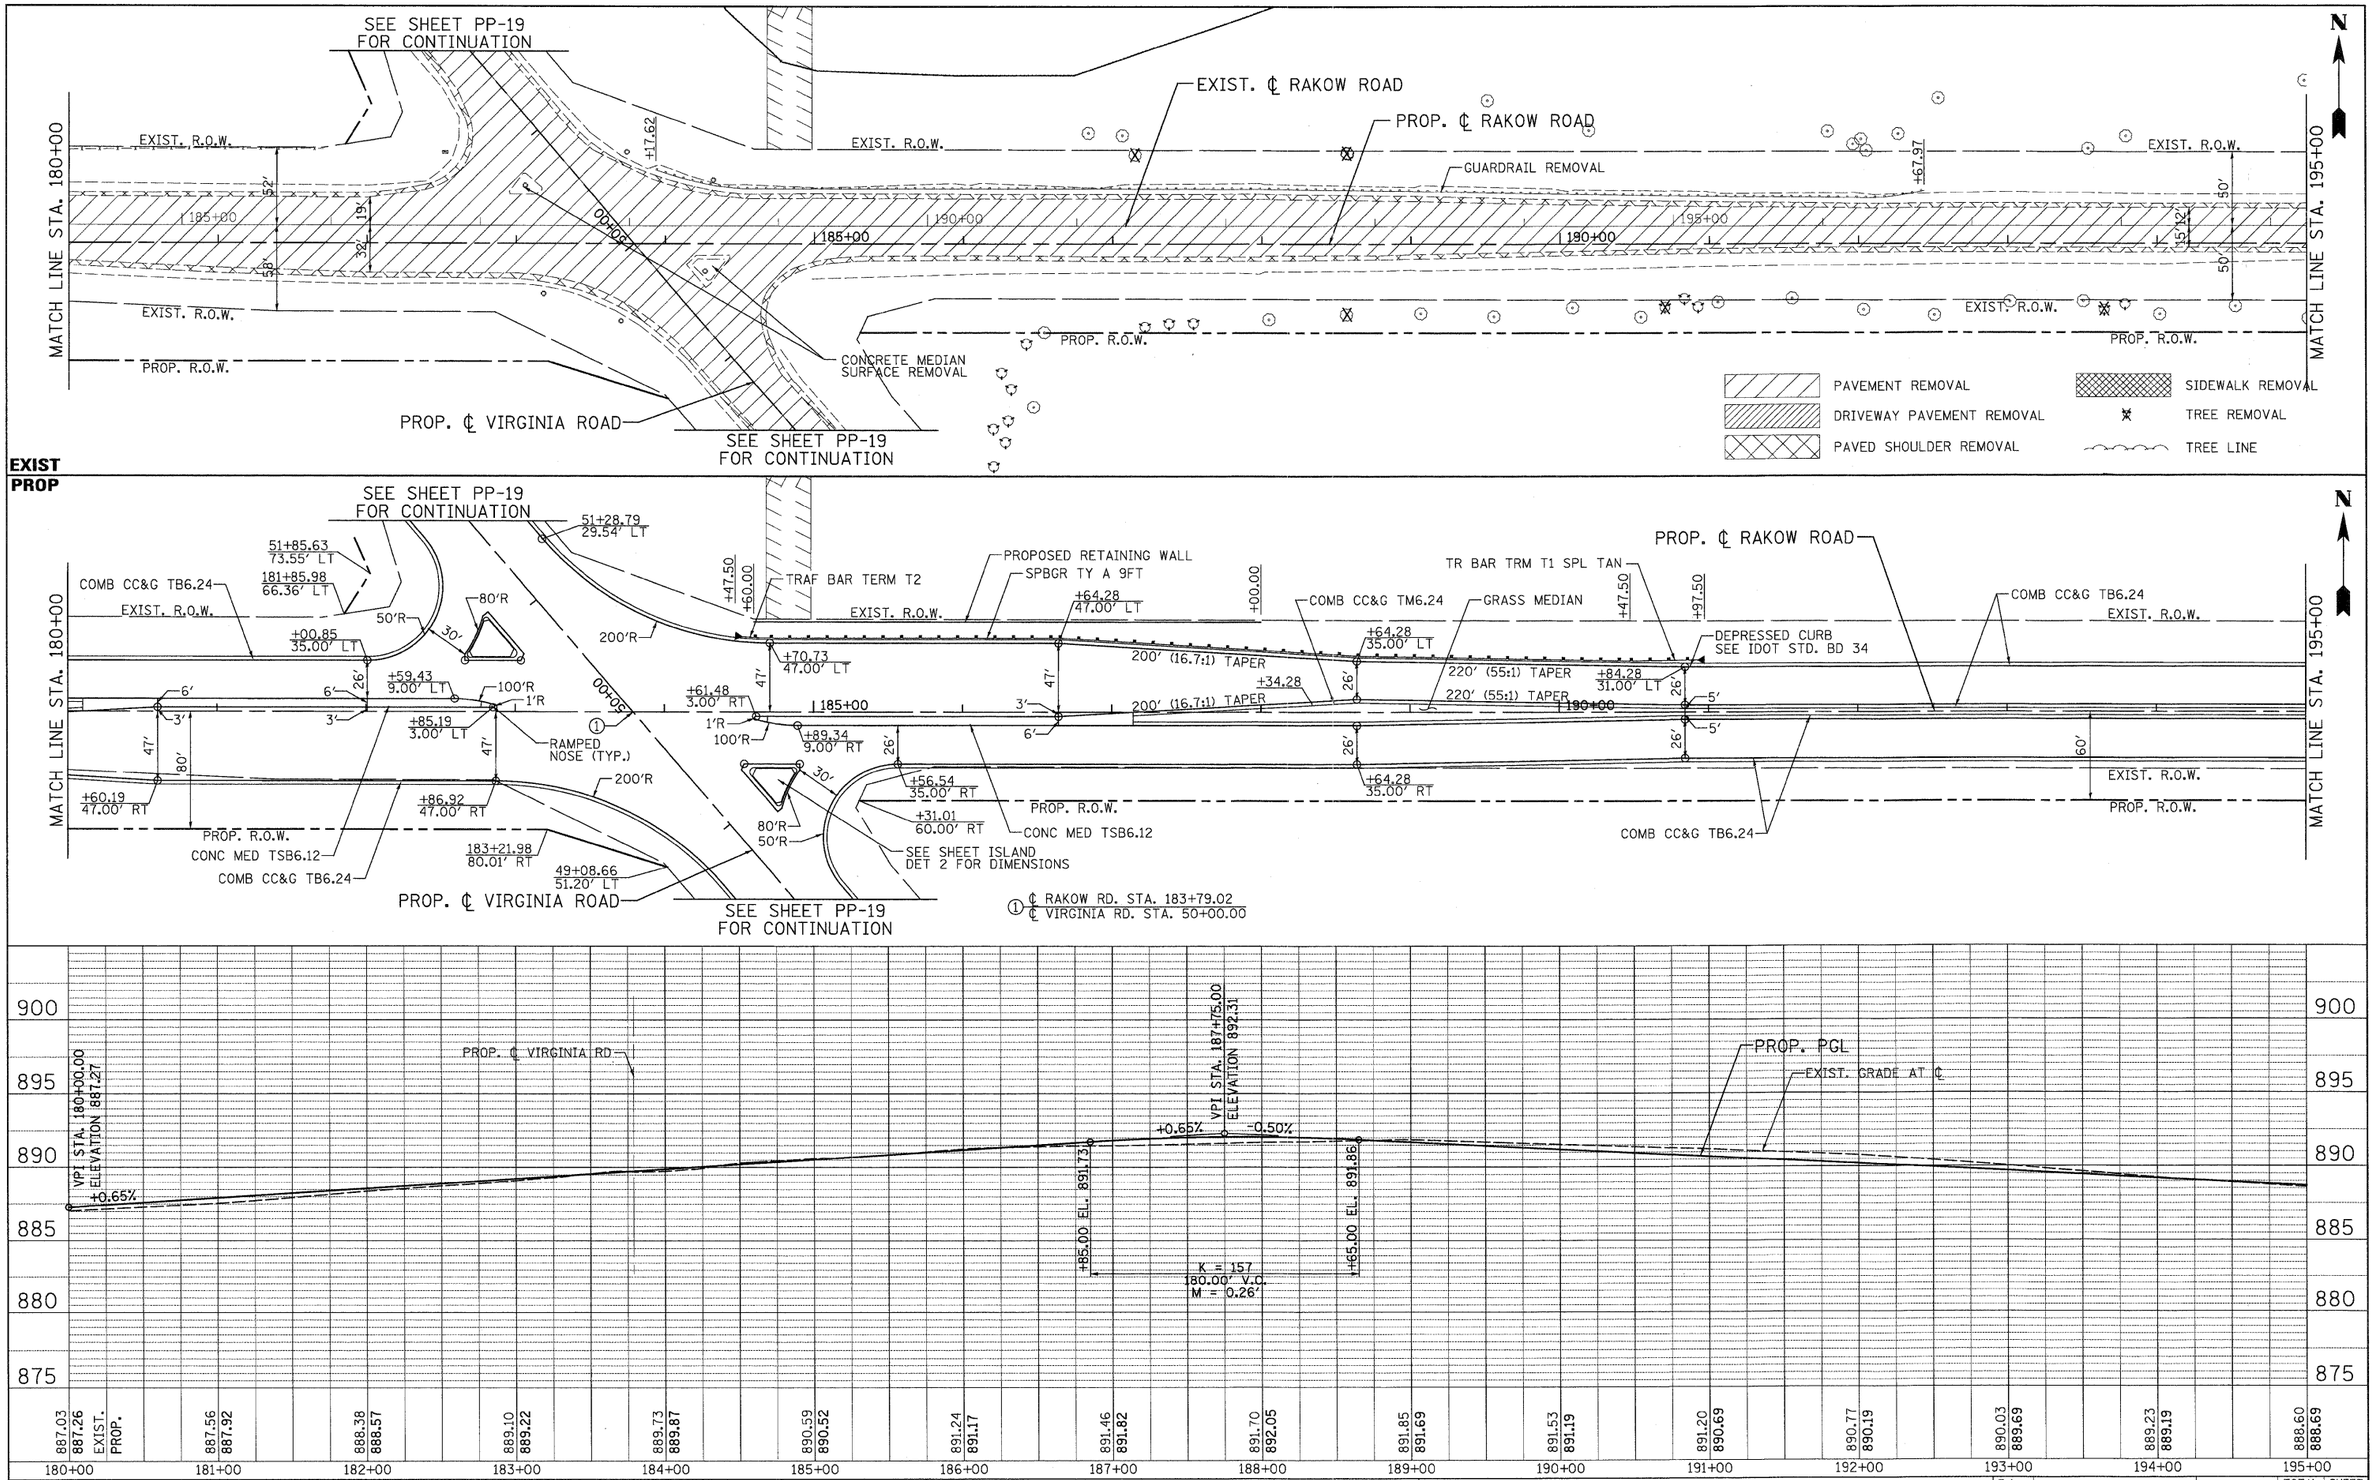

PATRICK ENGINEERING INC.
LISLE, ILLINOIS

USER NAME = Rdwy_Lisle	DESIGNED - MJP	REVISED -	
PLOT CONFIG= PDF(Grey_Large).plt	DRAWN - TCK	REVISED -	
PLOT SCALE = 1:50	CHECKED - JAH	REVISED -	
PLOT DATE = 7/28/2010 10:28:13 PM	DATE - 8/2/2010	REVISED -	

MCHENRY COUNTY
DIVISION OF TRANSPORTATION

RAKOW ROAD FROM ACKMAN ROAD TO ILLINOIS ROUTE 31
RAKOW ROAD PROPOSED ROADWAY PLAN AND PROFILE

SCALE: 1"=50' | SHEET NO. PP 9 OF 25 | STA. 180+00 TO STA. 195+00

F.A. RTE.	SECTION	COUNTY	TOTAL SHEETS	SHEET NO.
0336	05-00308-00-WR	MCHENRY	606	155
		CONTRACT NO. 63398		
FED. ROAD DIST. NO.	ILLINOIS	FED. AID PROJECT		

Q:\MCDOT\20950.001\Drawings\RDWY\shts\Rd\S_PP_09.dgn