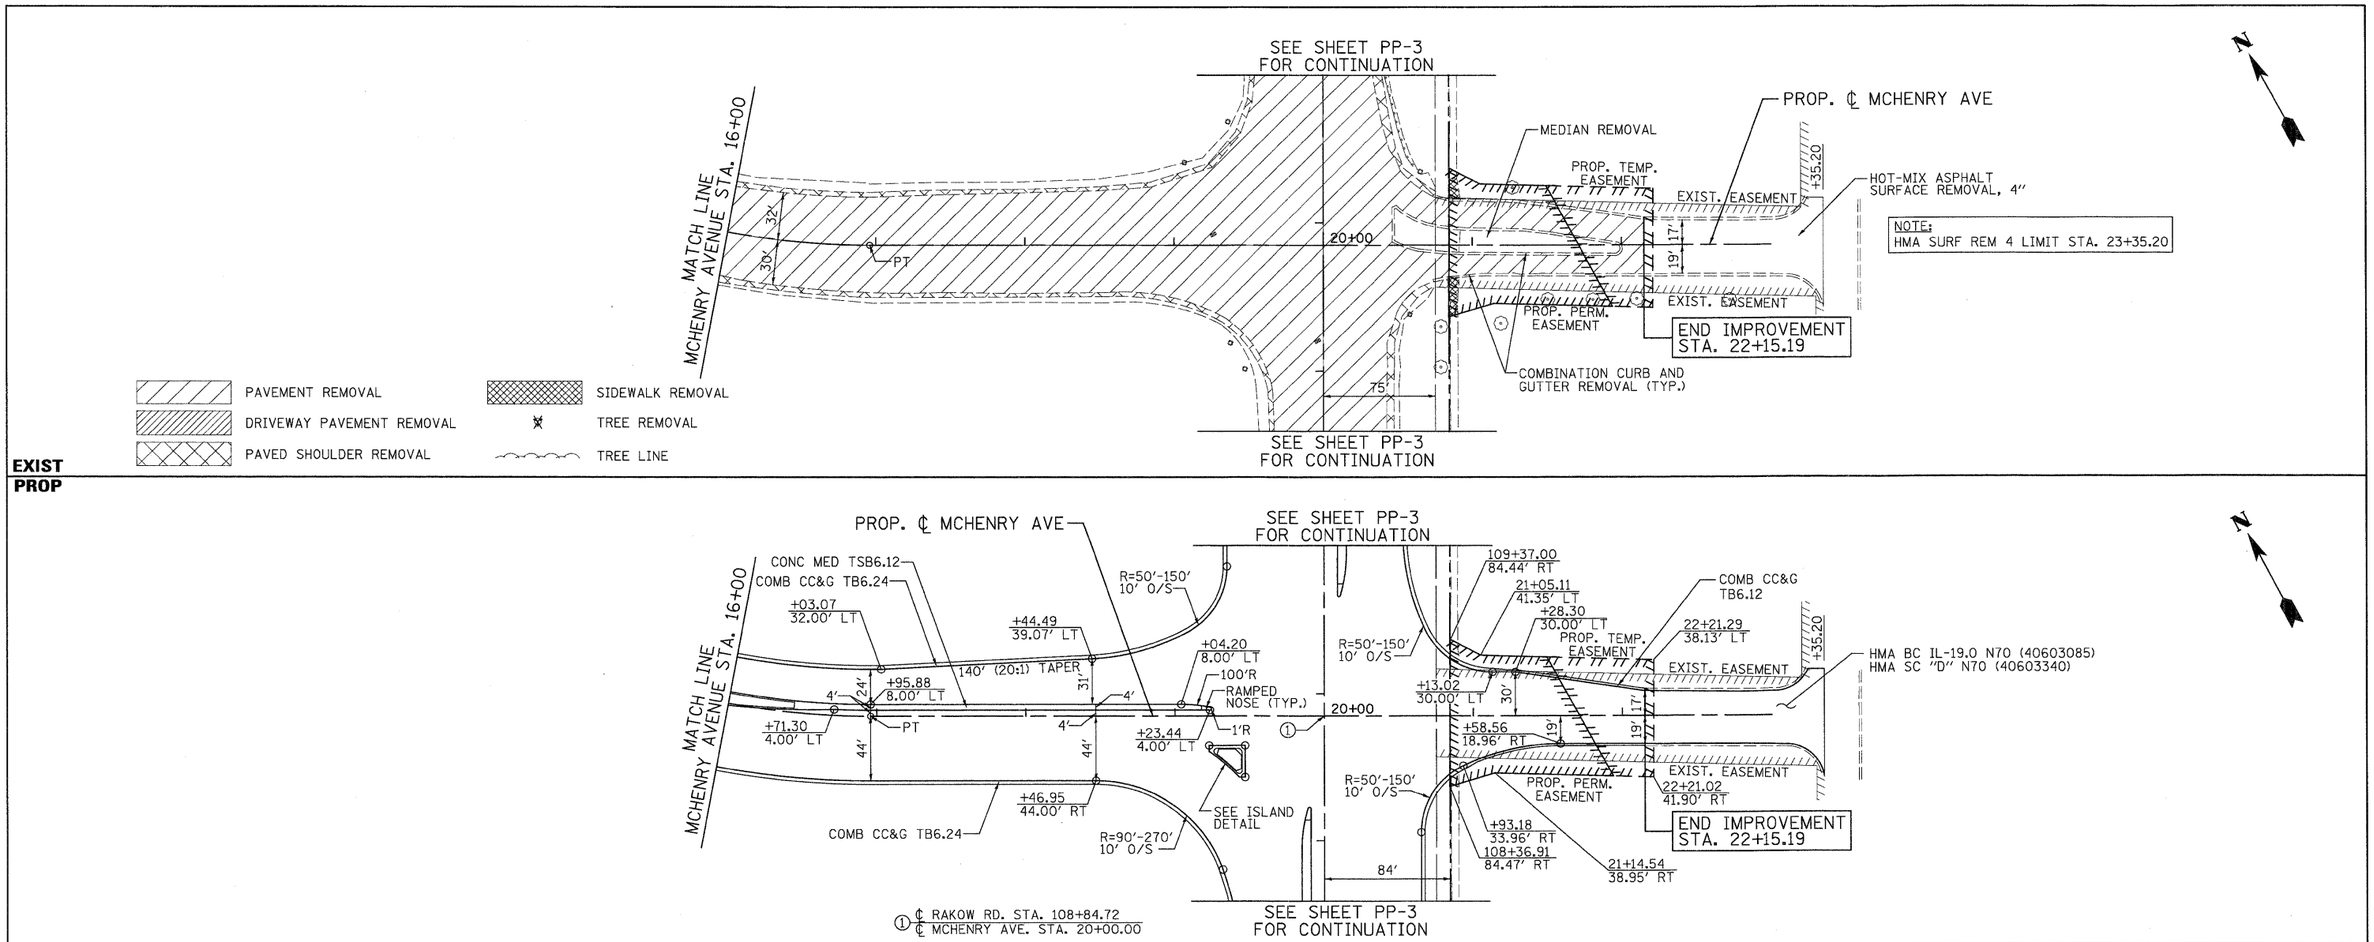

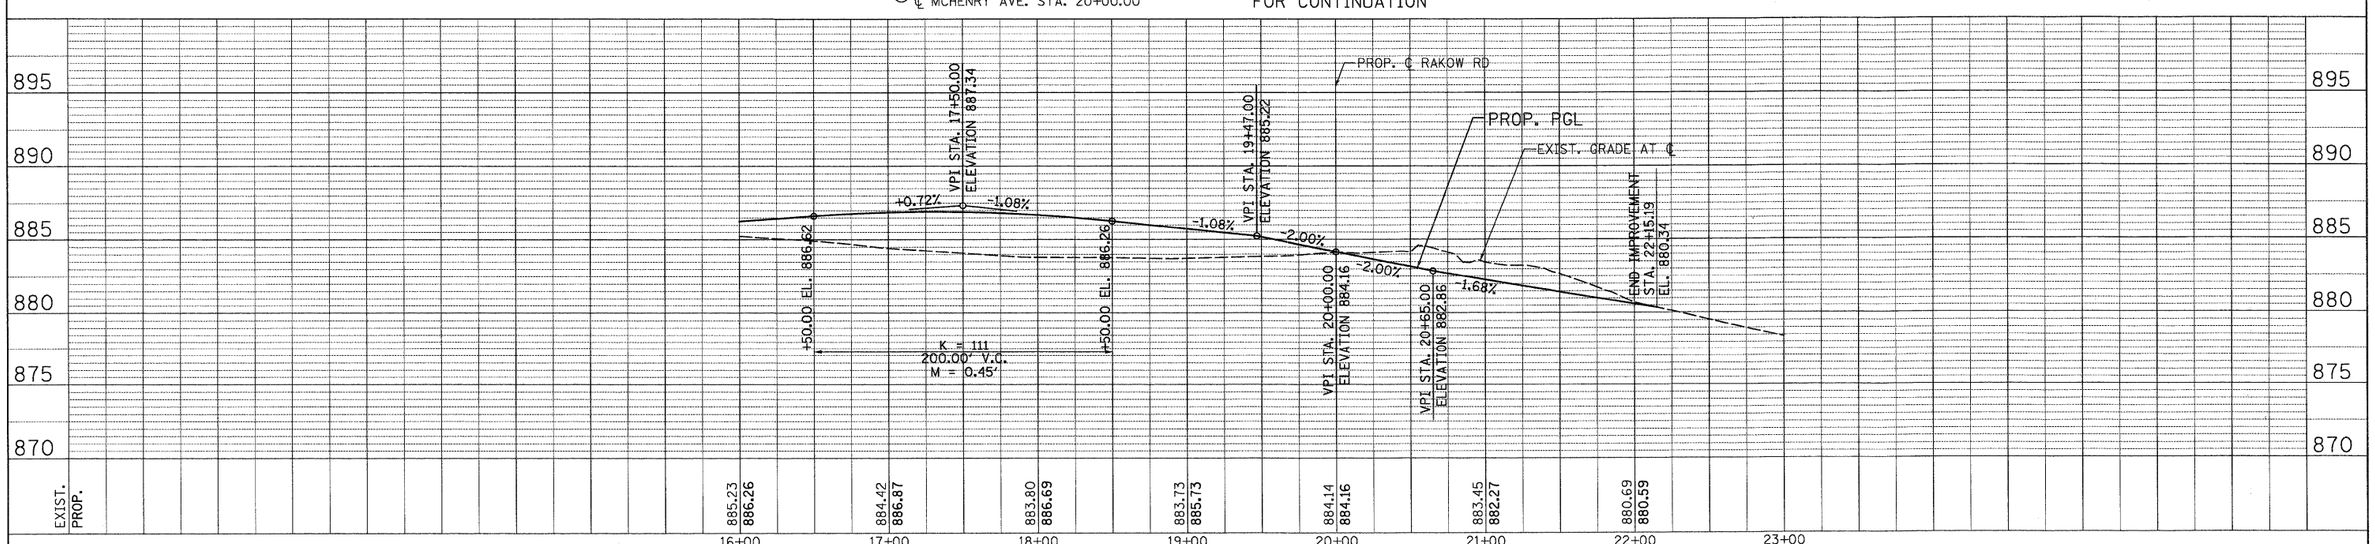

PLAN	SURVEYED	PLOTTED	ROADWAY CHECKED	R/W OF WAY CHECKED	CADD FILE NAME	NOTE BOOK	NO.	BY	DATE

PROFILE	SURVEYED	PLOTTED	ROADWAY CHECKED	BRIDGE NOTED	STRUCTURE NOTATNS CHKD	NOTE BOOK	NO.	BY	DATE

PATRICK ENGINEERING INC.
LISLE, ILLINOIS

USER NAME = Rdwy_Lisle	DESIGNED - MJP	REVISED -	
PLOT CONFIG= PDF(Grey_Large).plt	DRAWN - TCK	REVISED -	
PLOT SCALE = 1:50	CHECKED - JAH	REVISED -	
PLOT DATE = 7/28/2010 10:29:27 PM	DATE - 8/2/2010	REVISED -	

MCHENRY COUNTY
DIVISION OF TRANSPORTATION

RAKOW ROAD FROM ACKMAN ROAD TO ILLINOIS ROUTE 31
MCHENRY AVENUE ROADWAY PLAN AND PROFILE

SCALE: 1"=50' | SHEET NO. PP 16 OF 25 | STA. 16+00 TO STA. 22+15.19

F.A. RTE.	SECTION	COUNTY	TOTAL SHEETS	SHEET NO.
0336	05-00308-00-WR	MCHENRY	606	162
		CONTRACT NO. 63398		
FED. ROAD DIST. NO.	ILLINOIS	FED. AID PROJECT		

Q:\MCDOT\22950.001\Drawings\RDWY\shts\Rd\S_PP_16_(MCHENRY).dgn