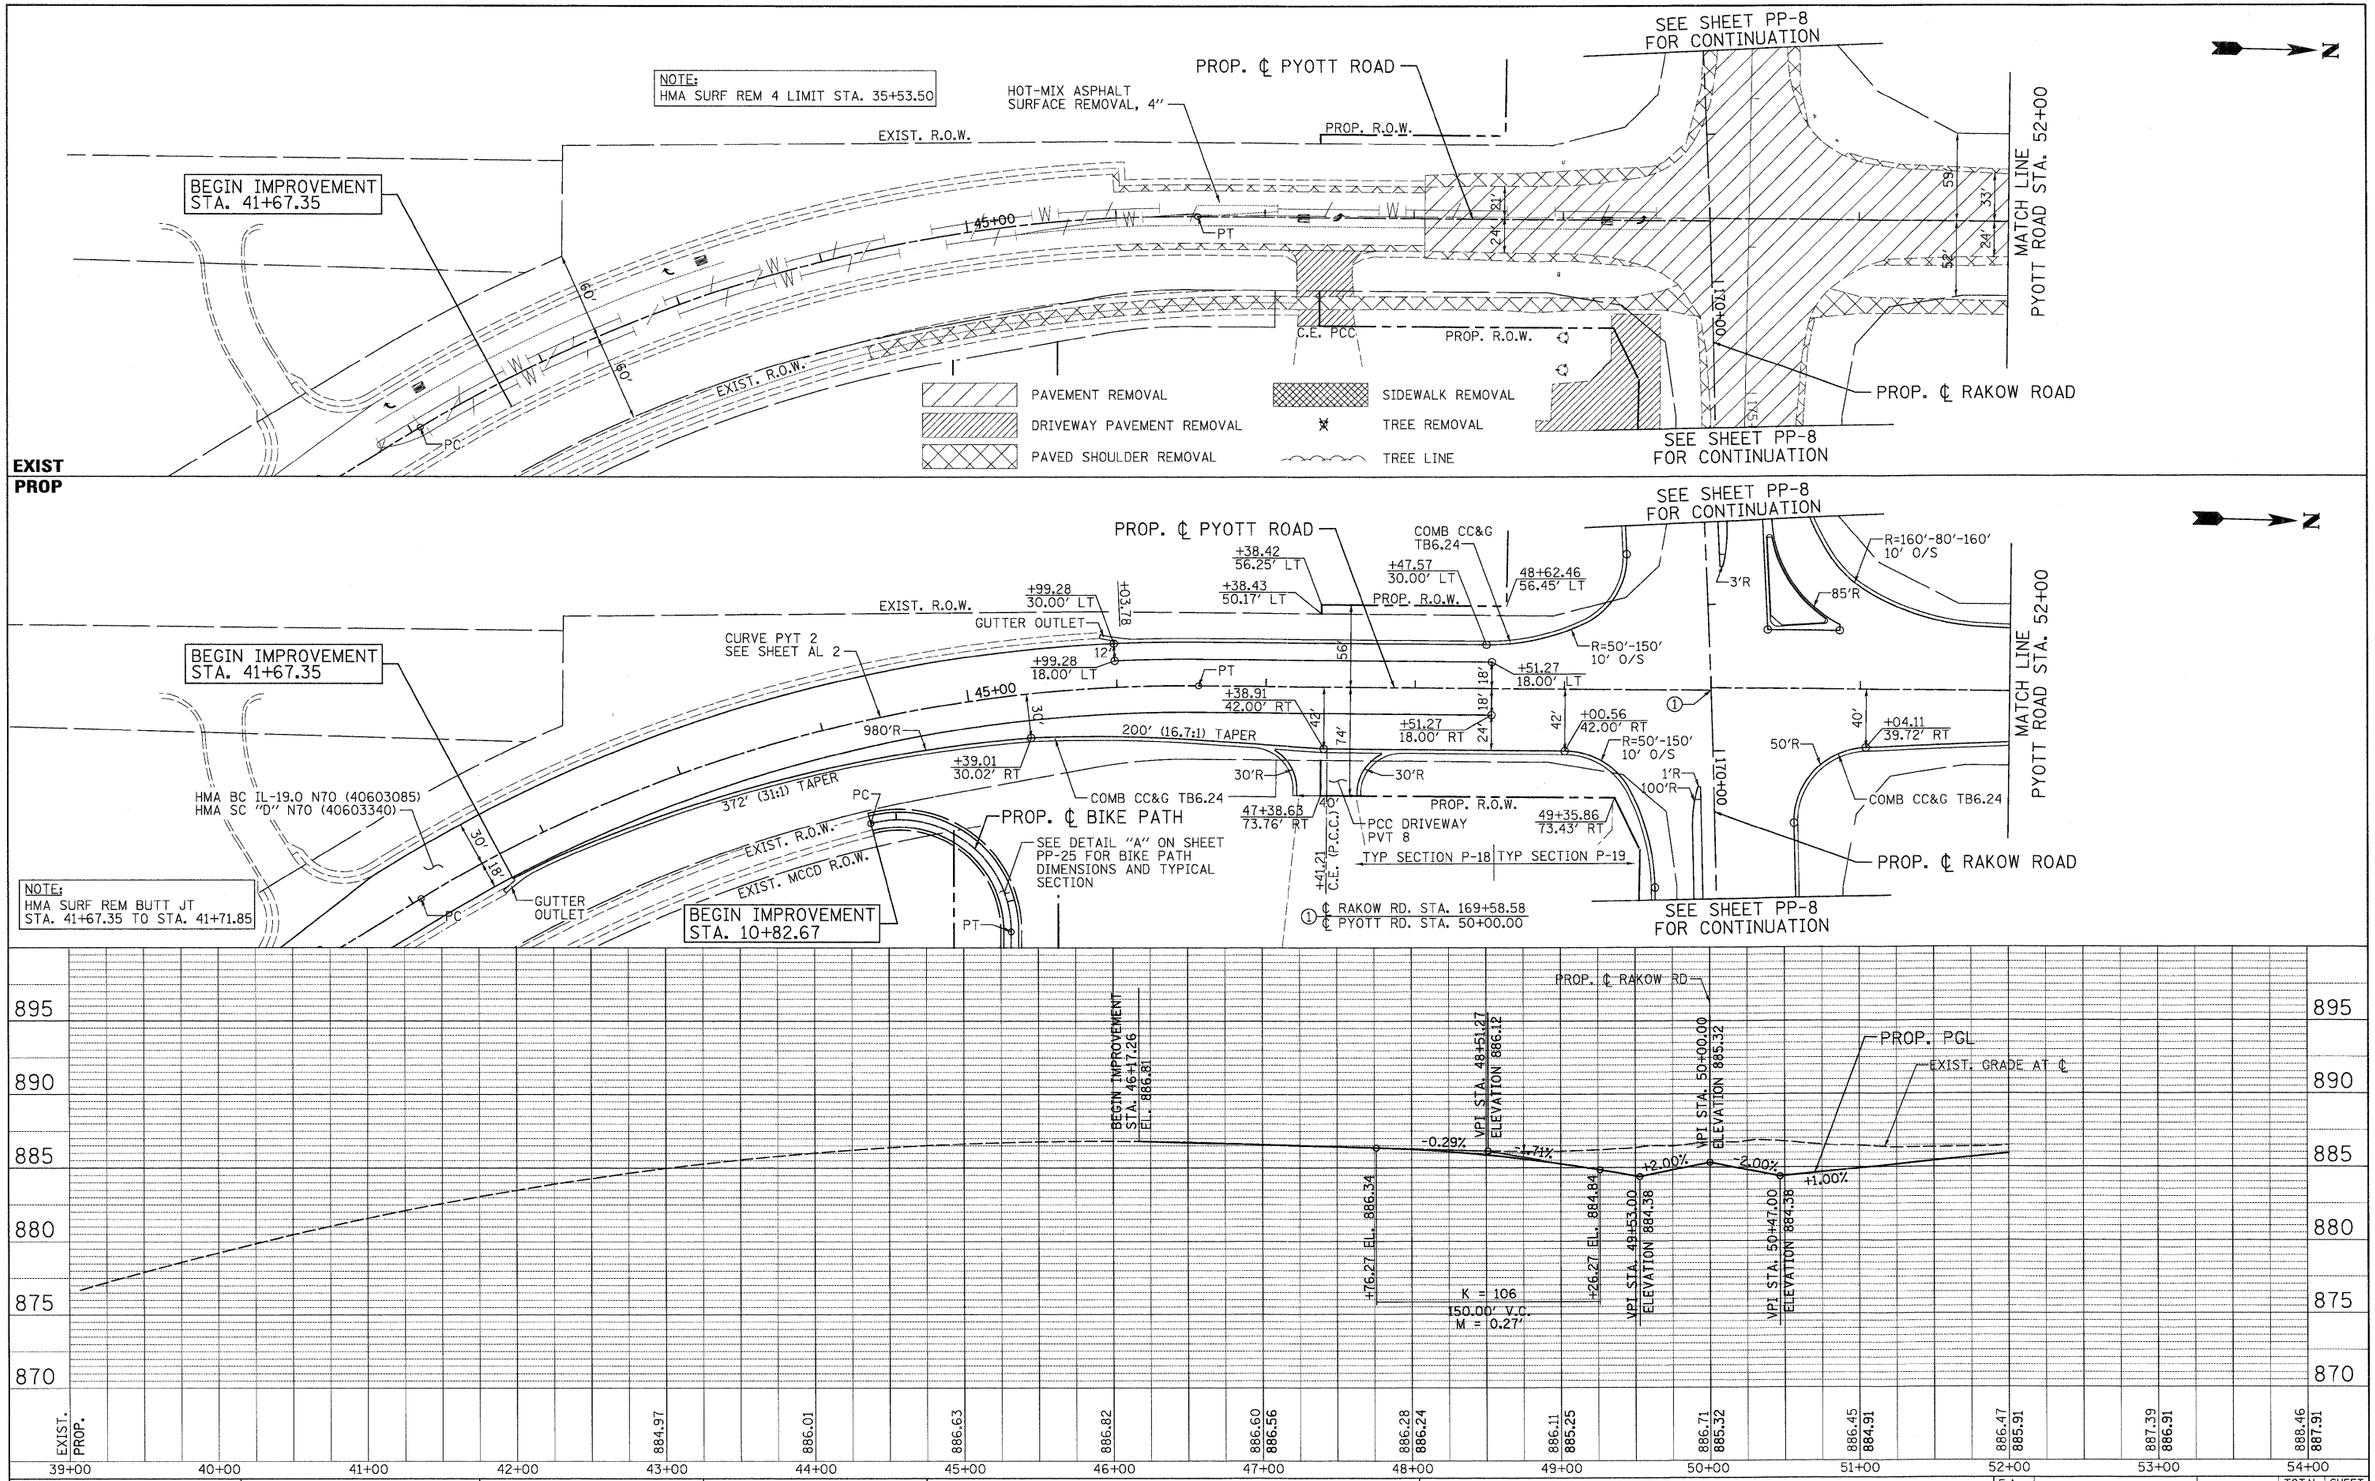

PLAN — NOTE BOOK NO. — SURVEYED — PLOTTED — ALIGNMENT CHECKED — RT. OF WAY CHECKED — CADD FILE NAME — BY — DATE

PROFILE — NOTE BOOK NO. — SURVEYED — PLOTTED — GRADES CHECKED — B.M. NOTED — STRUCTURE NOTATNS CHKD — BY — DATE

PATRICK ENGINEERING INC. LISLE, ILLINOIS	USER NAME = Rdwy_Lisle	DESIGNED - MJP	REVISED -
	PLOT CONFIG= PDF(Grey_Large).plt	DRAWN - TCK	REVISED -
	PLOT SCALE = 1:50	CHECKED - JAH	REVISED -
	PLOT DATE = 7/28/2010 10:29:35 PM	DATE - 8/2/2010	REVISED -

MCHENRY COUNTY DIVISION OF TRANSPORTATION

RAKOW ROAD FROM ACKMAN ROAD TO ILLINOIS ROUTE 31
PYOTT ROAD PROPOSED ROADWAY PLAN AND PROFILE

SCALE: 1"=50' | SHEET NO. PP 17 OF 25 | STA. 41+67.35 TO STA. 52+00

F.A. RTE.	SECTION	COUNTY	TOTAL SHEETS	SHEET NO.
0336	05-00308-00-WR	MCHENRY	606	163
		CONTRACT NO. 63398		
FED. ROAD DIST. NO.	ILLINOIS	FED. AID PROJECT		

G:\MCDOT\20950.001\Drawings\RDWY\shts\Rd\S_PP_17_(Pyott).dgn