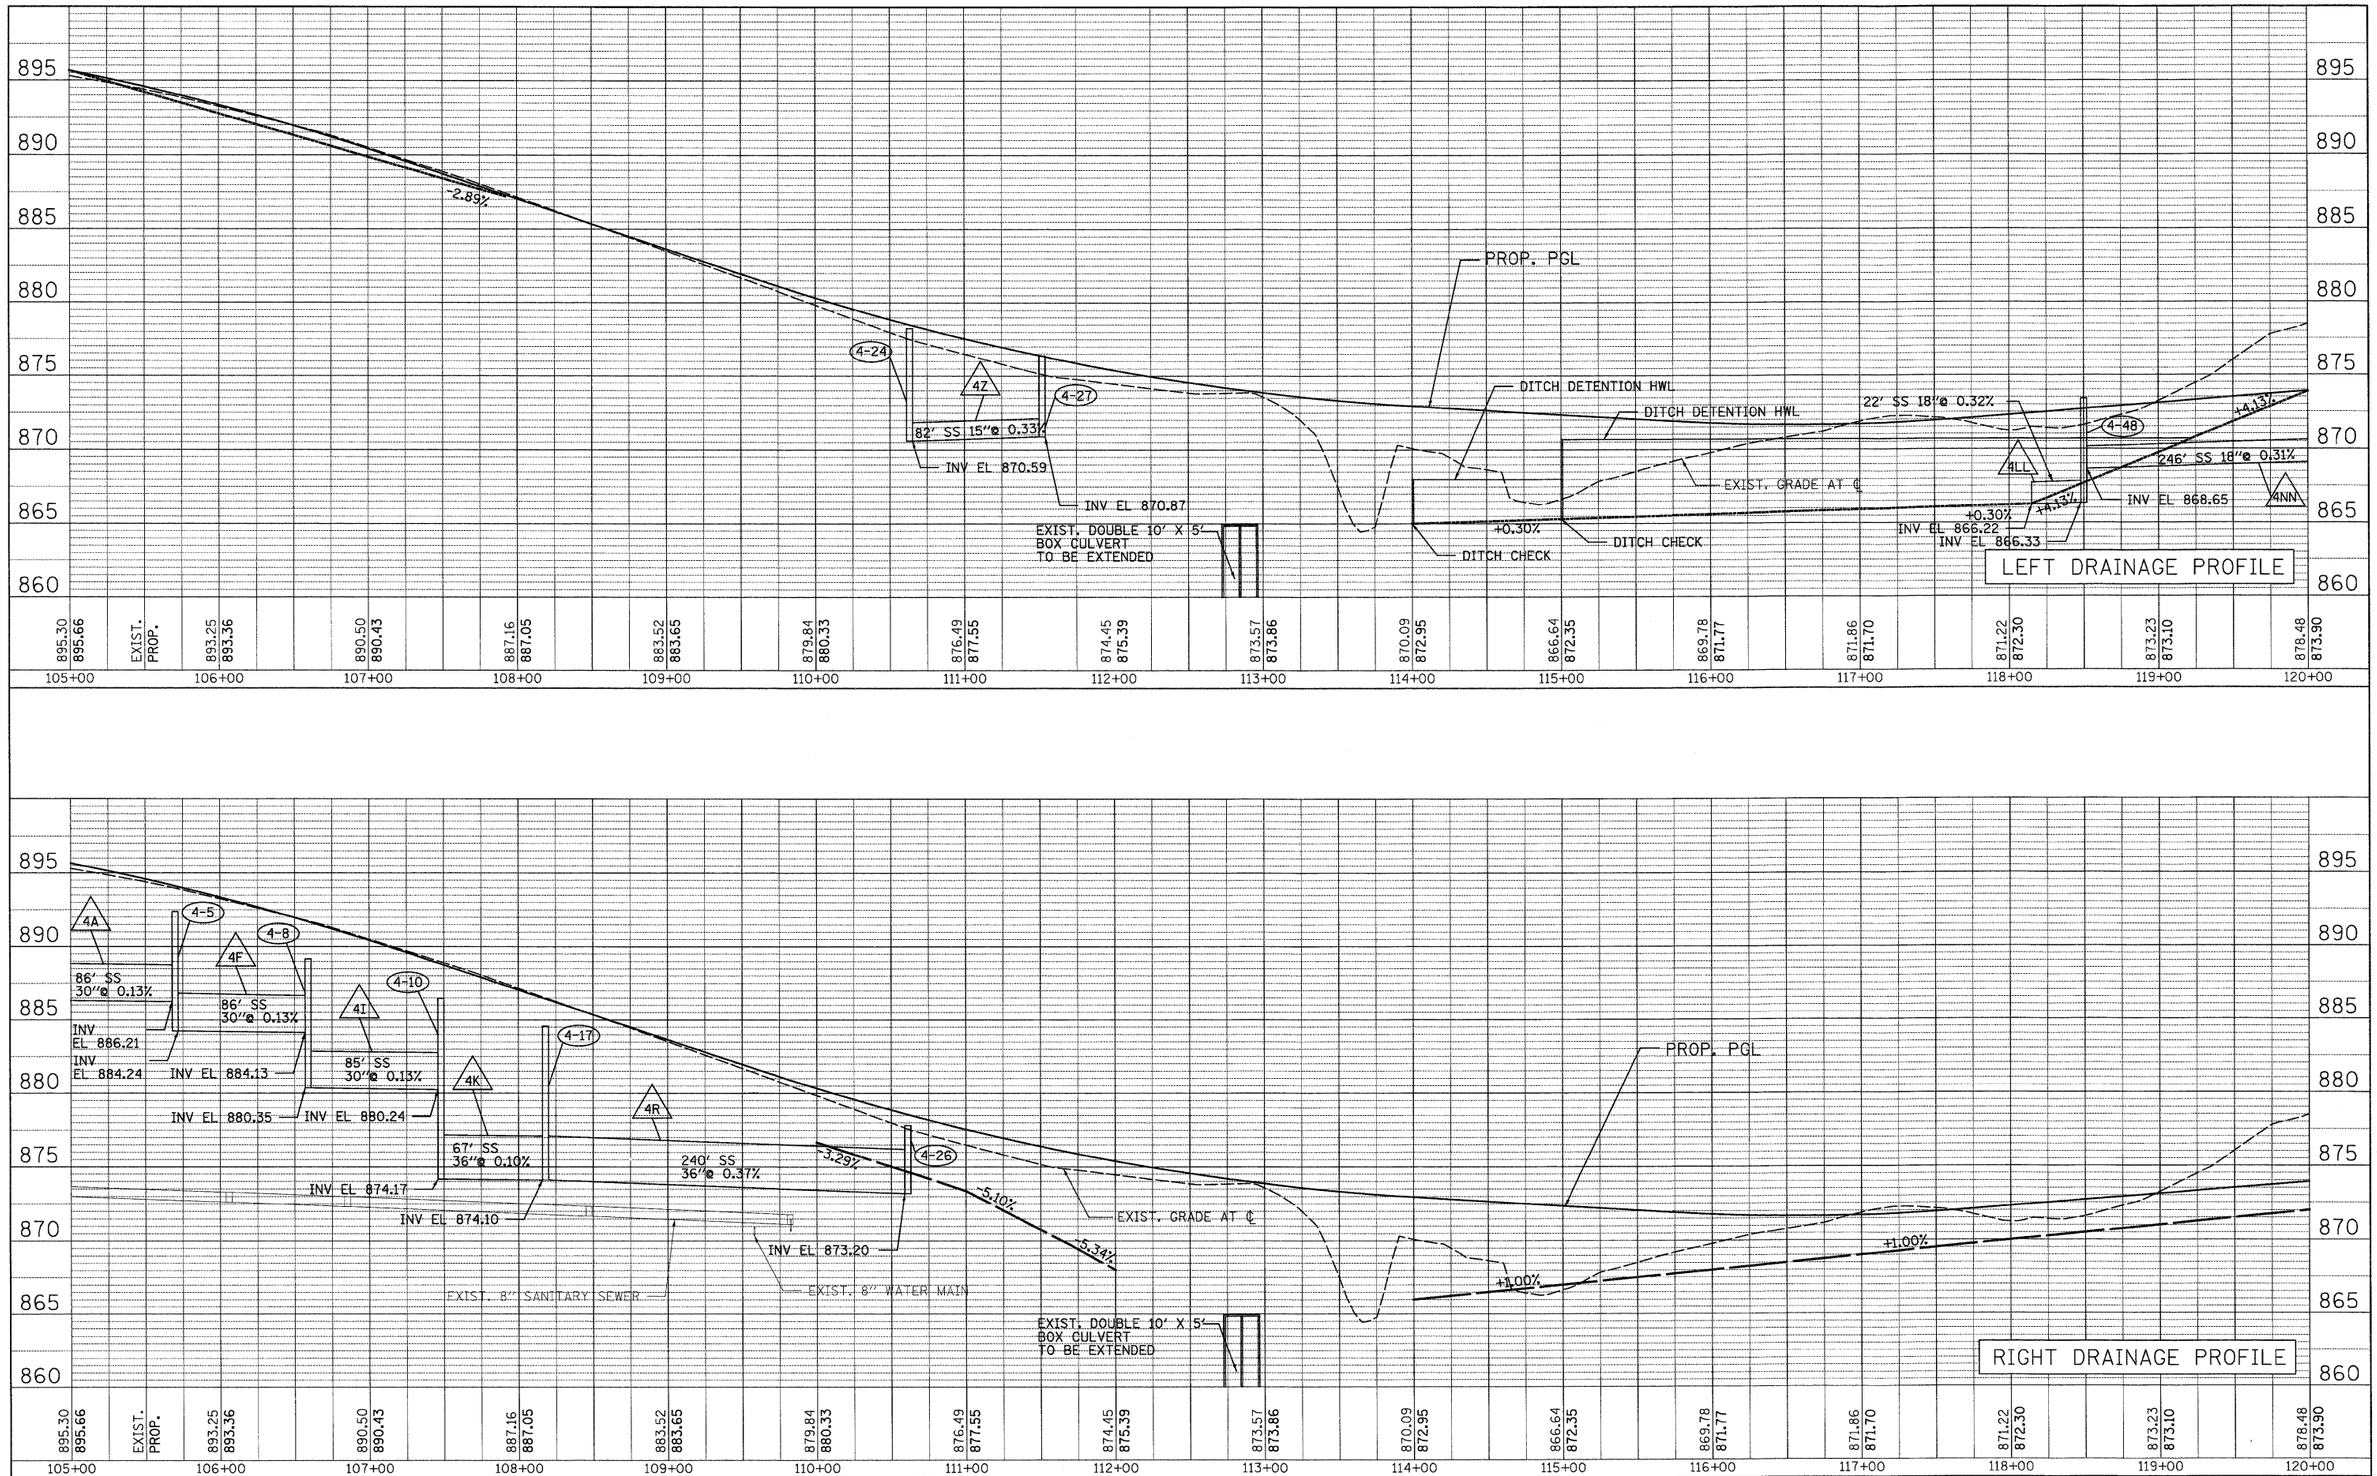

PLAN
SURVEYED
PLOTTED
DRAWN
CHECKED
R.O.W. CHECKED
BY
DATE
NOTE BOOK
NO.
ADD'L FILE NAME

PROFILE
SURVEYED
PLOTTED
DRAWN
CHECKED
B.M. NOTED
STRUCTURE NO'S ATH'S CHK'D
NOTE BOOK
NO.

PATRICK ENGINEERING INC.
LISLE, ILLINOIS

USER NAME = jmacke(Chicago_R)	DESIGNED - D. DOERFLER	REVISED -	
PLOT CONFIG= PDF(Grey_Large).plt	DRAWN - J. MACKE	REVISED -	
PLOT SCALE = 1:50	CHECKED - E. CHOW	REVISED -	
PLOT DATE = 7/29/2010 8:50:54 AM	DATE - 8/2/2010	REVISED -	

DIVISION OF TRANSPORTATION

MCHENRY COUNTY
DIVISION OF TRANSPORTATION

RAKOW ROAD FROM ACKMAN ROAD TO ILLINOIS ROUTE 31
DRAINAGE AND UTILITIES

SCALE: 1"=50' | SHEET NO. DU 5 OF 47 | STA. 105+00 | TO STA. 120+00

F.A. RTE.	SECTION	COUNTY	TOTAL SHEETS	SHEET NO.
0336	05-00308-00-WR	MCHENRY	606	188
		CONTRACT NO. 63398		
		ILLINOIS FED. AID PROJECT		

p:\chicago\modot\20950_001\drawings\rdwy\shts\dra\05_S _Dra_PP.dgn