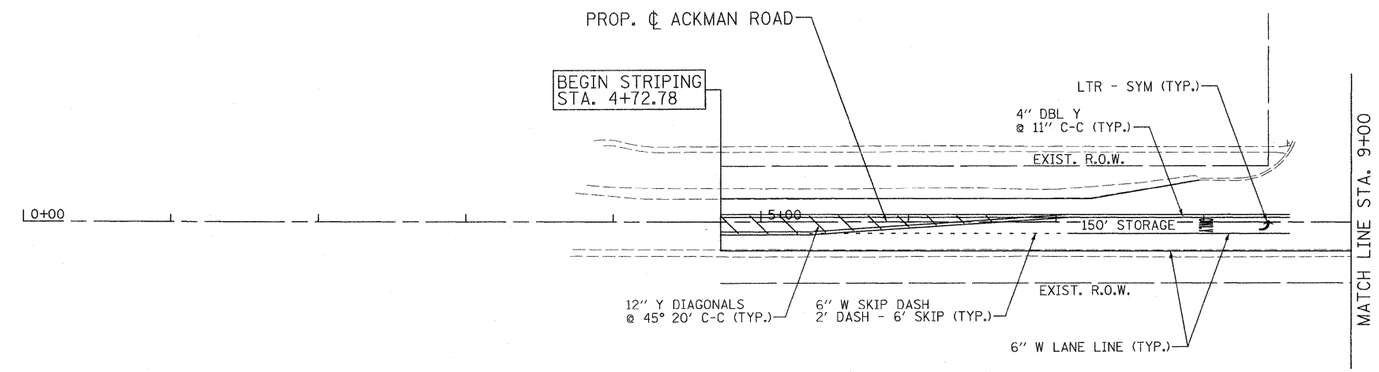

NOTES:
1. SEEDING CLASS 4A SHALL BE USED AT DITCH/SWALE BOTTOMS FROM STA. 86+42.45 TO STA. 141+00.
2. SEEDING CLASS 4A (MOD) SHALL BE USED AT DITCH/SWALE BOTTOMS FROM STA. 141+00 TO STA. 248+17.62.
3. SEEDING CLASS 4 SHALL BE USED AT THE FIRST 10 FEET OF DITCH BOTTOM UPSTREAM OF DITCH CHECK RESTRICTORS.
4. A 10 FOOT MOW-STRIP OF SEEDING CLASS 2A (MOD) SHALL BE PLACED BEHIND CURB/SHOULDER ADJACENT TO AREAS OF SEEDING CLASS 4A AND SEEDING CLASS 4A (MOD).
5. HEAVY DUTY EROSION CONTROL BLANKET SHALL BE PLACED ON ALL SEEDED AREAS.
6. ALL PAVEMENT MARKINGS SHALL BE WET REFLECTIVE PREFORMED PLASTIC UNLESS OTHERWISE NOTED.

FERTILIZER NUTRIENTS	APPLICATION RATE (SEEDED AREAS)	APPLICATION RATE (SODDED AREAS)
NITROGEN	90 LB/ACRE	60 LB/ACRE
PHOSPHORUS	90 LB/ACRE	60 LB/ACRE
POTASSIUM	90 LB/ACRE	60 LB/ACRE

- SEEDING, CLASS 1 (MOD)
- SEEDING, CLASS 2A (MOD)
- SEEDING CLASS 4
- SEEDING CLASS 4A
- SEEDING, CLASS 4A (MOD)
- SODDING, SALT TOLERANT

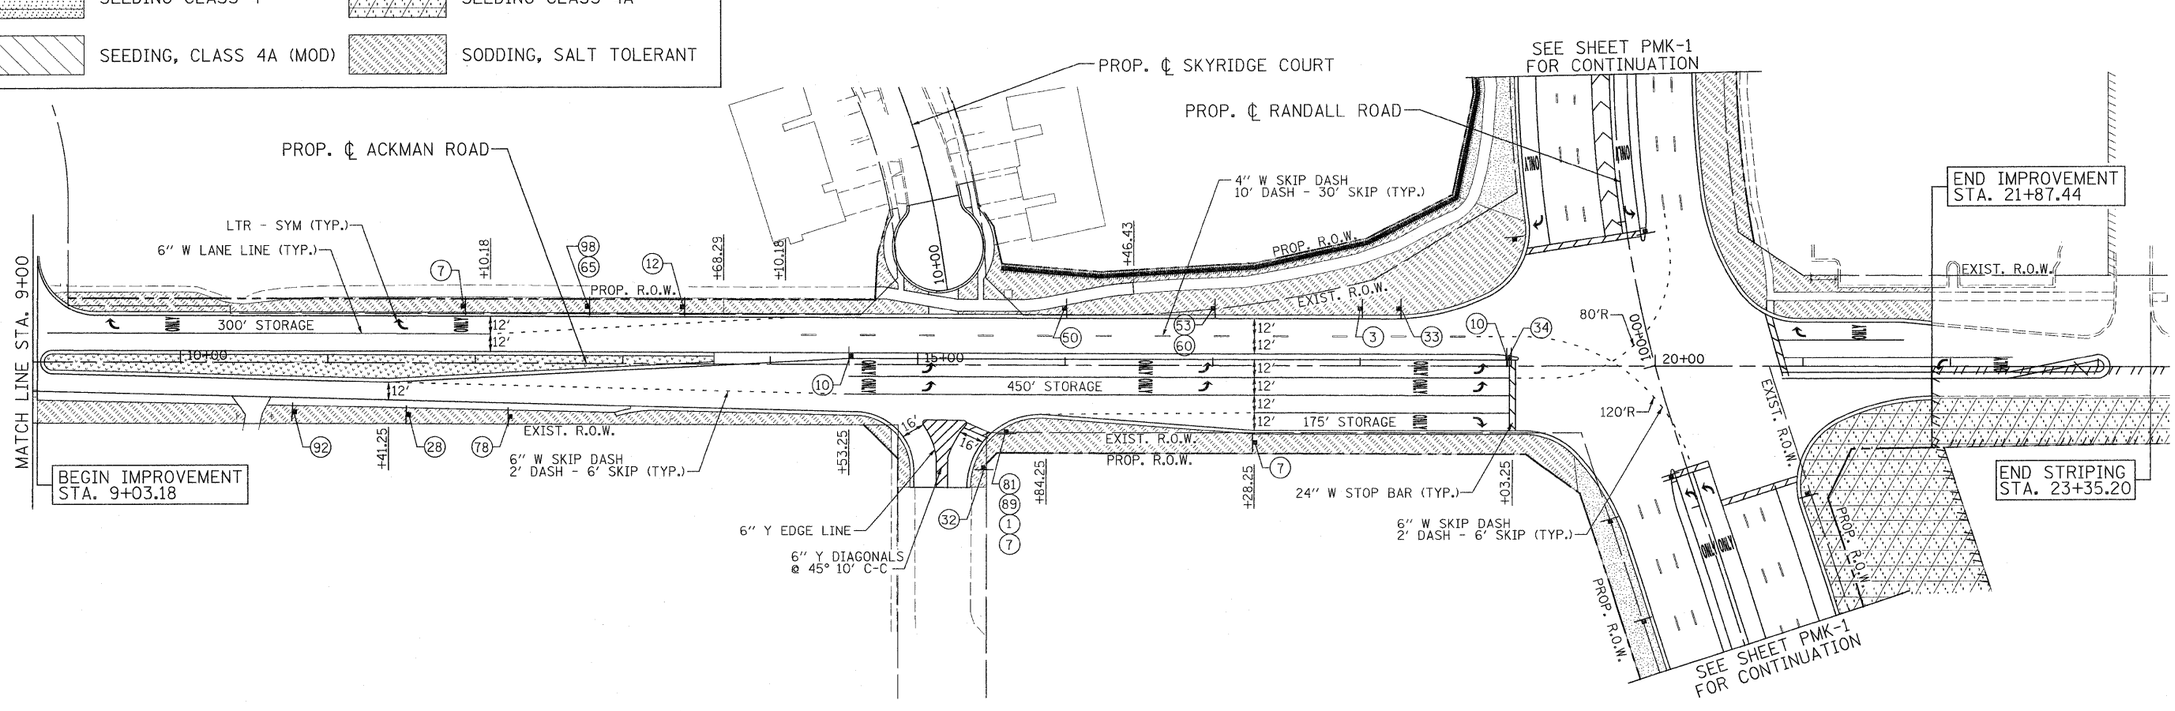

USER NAME = mpine(Rdwy_Lisle)	DESIGNED - MJP	REVISED -	
PLOT CONFIG= PDF(Grey_Large).plt	DRAWN - TCK	REVISED -	
PLOT SCALE = 1:50	CHECKED - JAH	REVISED -	
PLOT DATE = 8/23/2010	DATE - 8/2/2010	REVISED -	

PATRICK ENGINEERING INC.
LISLE, ILLINOIS

MCHENRY COUNTY
DIVISION OF TRANSPORTATION

RAKOW ROAD FROM ACKMAN ROAD TO ILLINOIS ROUTE 31
ACKMAN ROAD PROPOSED PAVEMENT MARKING/LANDSCAPING PLAN

SCALE: 1"=50' | SHEET NO. PMK 8 OF 21 | STA. 4+72.78 22 TO STA. 22+00

F.A.P. RTE.	SECTION	COUNTY	TOTAL SHEETS	SHEET NO.
0336	05-00308-00-WR	MCHENRY	606	275
		CONTRACT NO. 63398		
FED. ROAD DIST. NO.	ILLINOIS	FED. AID PROJECT		

G:\MCDOT\20950_001\Drawings\RDWY\shts\Strp\S_Strp_08_(AckmanRd).dgn