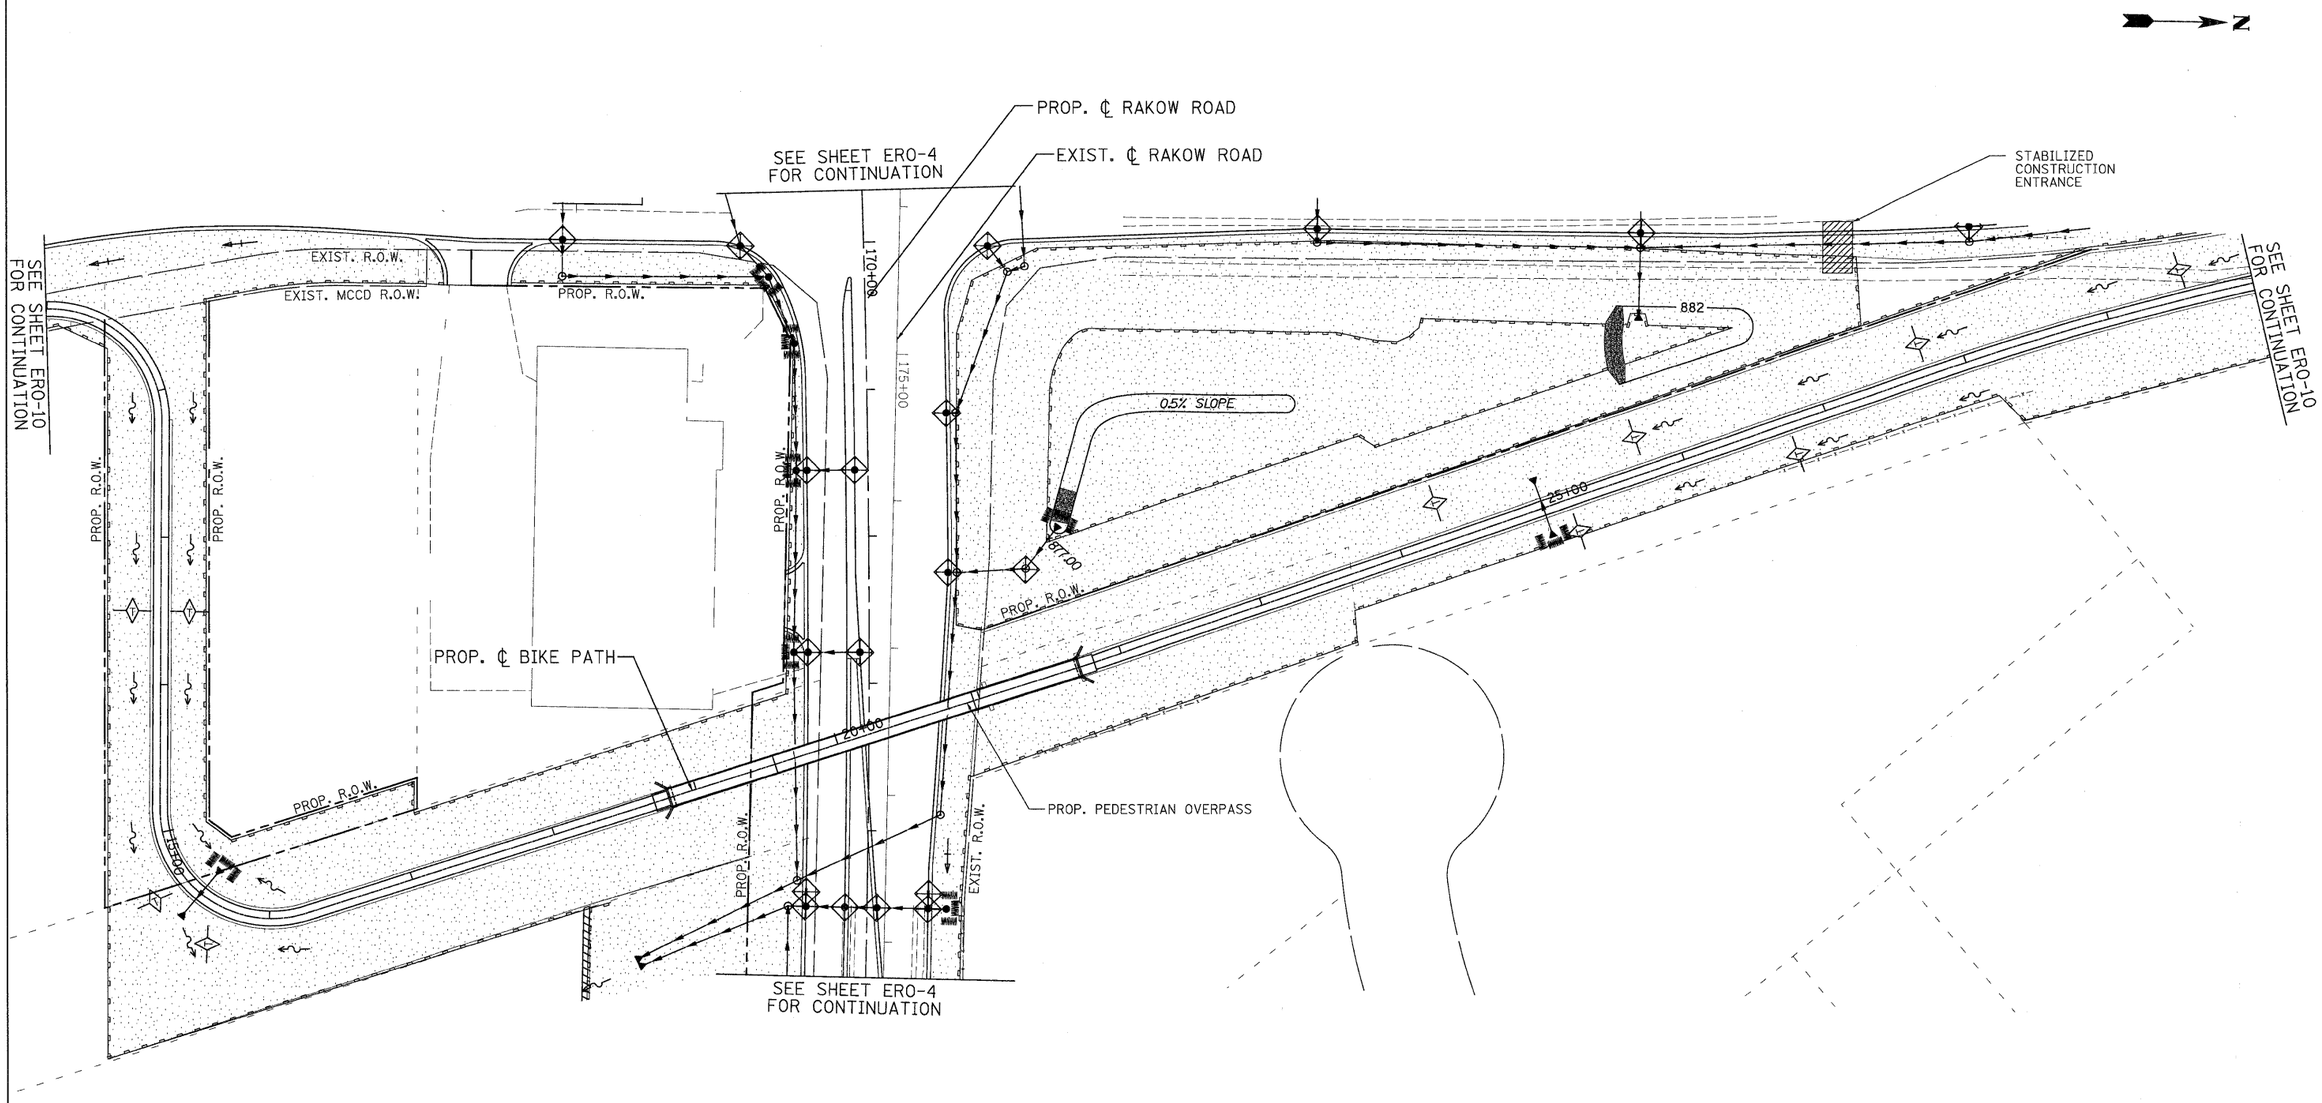

PATRICK ENGINEERING INC. LISLE, ILLINOIS	USER NAME = jmacke\Chicago_R\	DESIGNED - MJP	REVISED -	MCHENRY COUNTY DIVISION OF TRANSPORTATION	RAKOW ROAD FROM ACKMAN ROAD TO ILLINOIS ROUTE 31 BIKE PATH EROSION AND SEDIMENT CONTROL
	PLOT CONFIG= PDF\Grey_Large1.plt	DRAWN - TCK	REVISED -		
	PLOT SCALE = 1:50	CHECKED - JAH	REVISED -		
	PLOT DATE = 7/29/2010	DATE - 8/2/2010	REVISED -		SCALE: 1"=50' SHEET NO. ERO 14 OF 19 STA. TO STA.

F.A.P. RTE.	SECTION	COUNTY	TOTAL SHEETS	SHEET NO.
0336	05-00308-00-WR	MCHENRY	606	302
		CONTRACT NO. 63398		
FED. ROAD DIST. NO.	ILLINOIS	FED. AID PROJECT		

p:\chicago\modot\28952_001\drawings\rdwy\shts\Eros\14_S_Eros_(BikePath).dgn