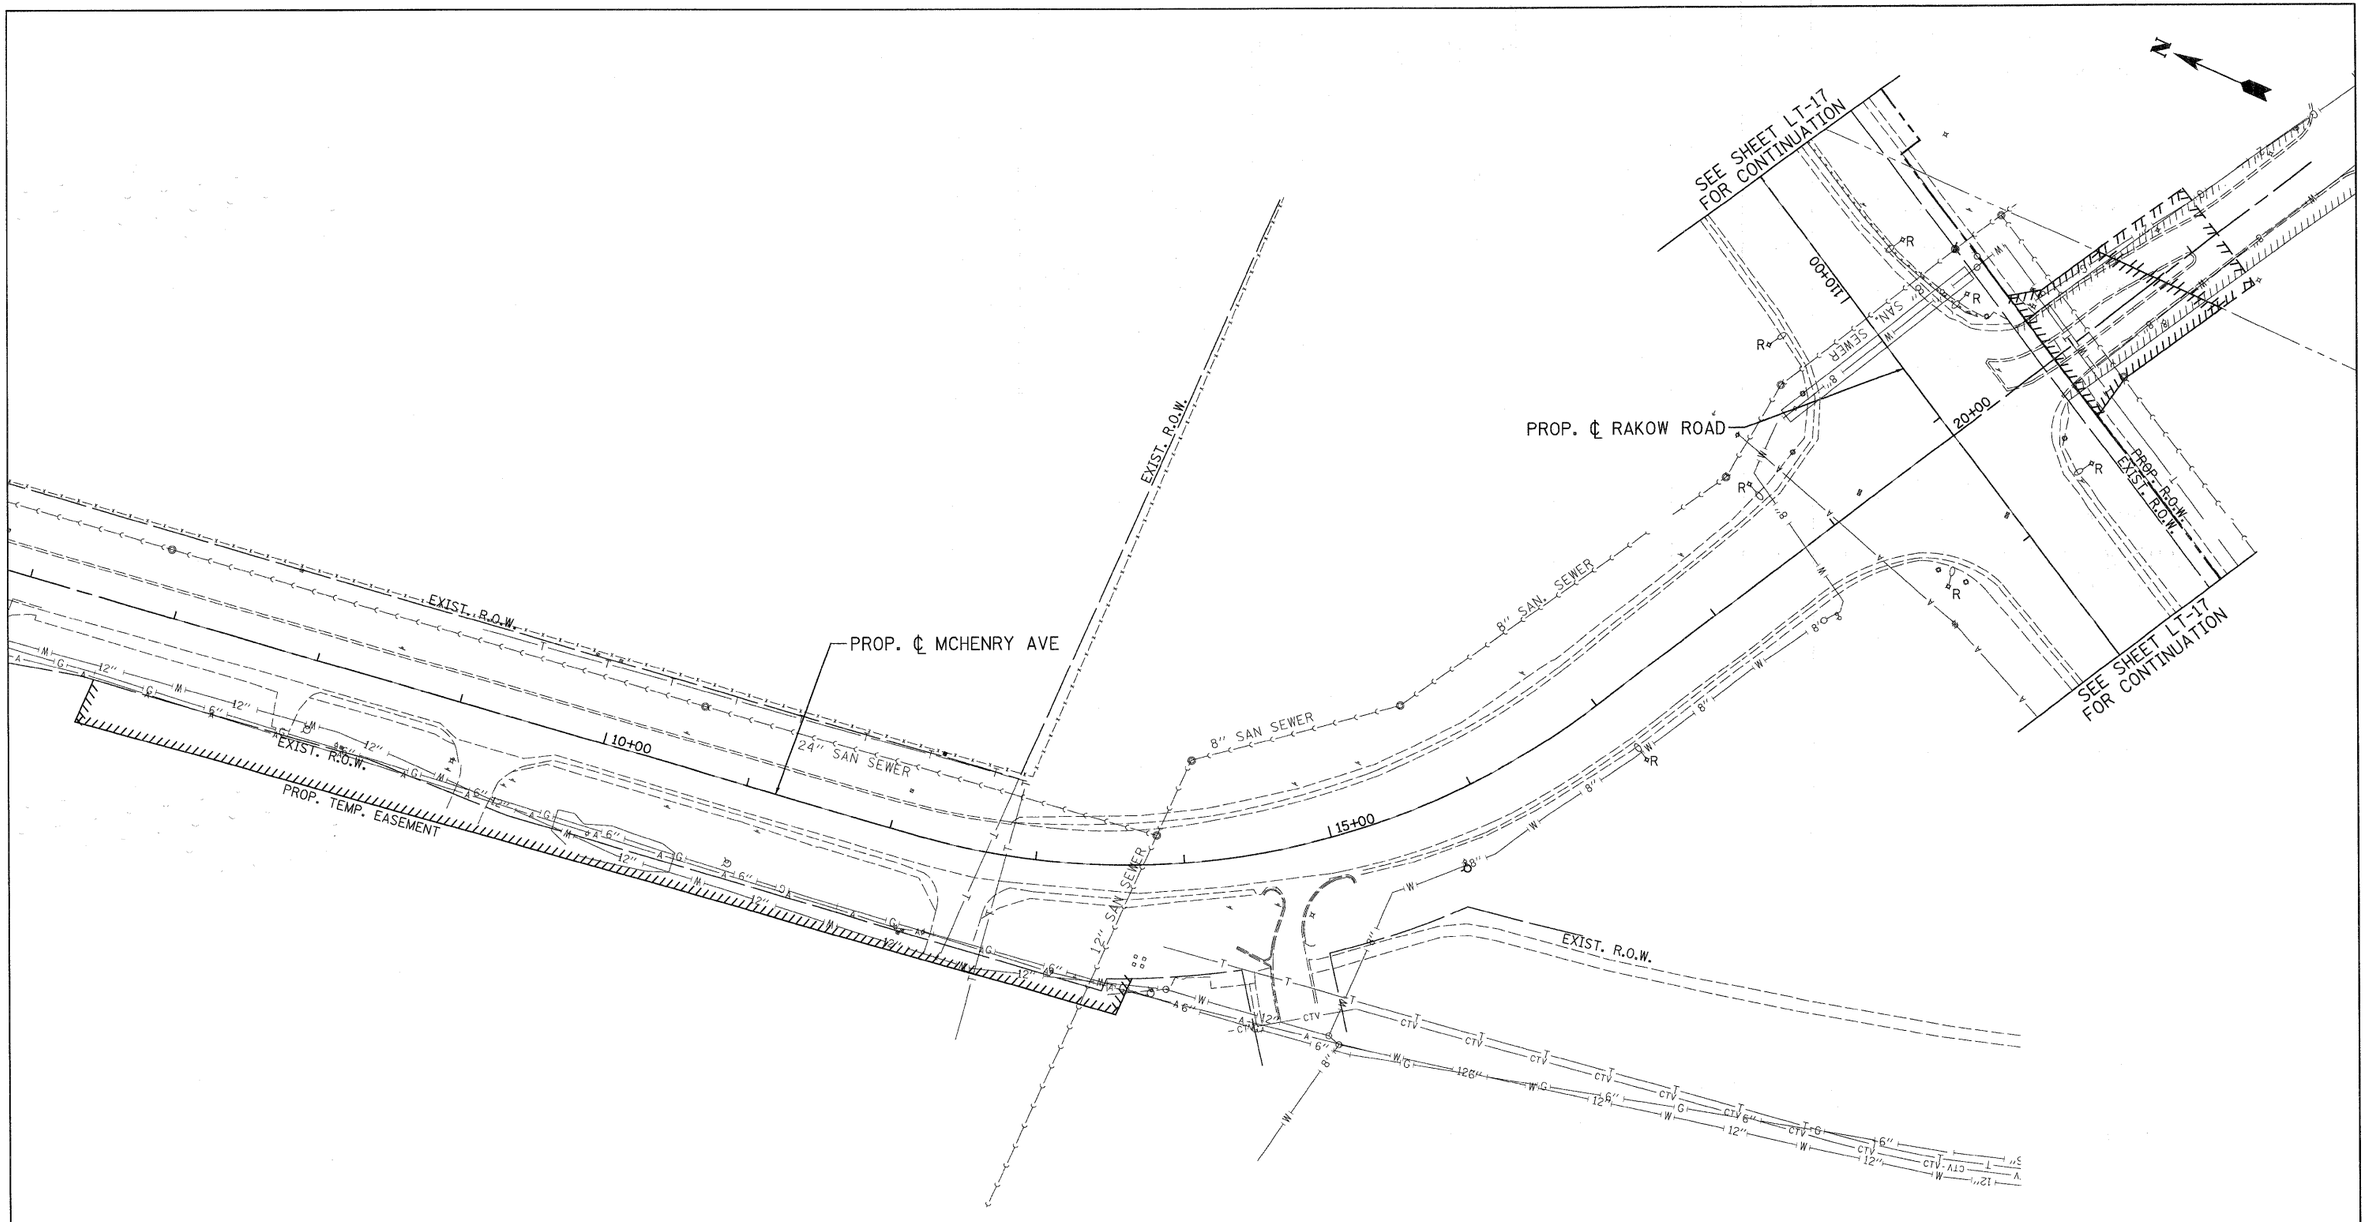

PATRICK ENGINEERING INC. LISLE, ILLINOIS	USER NAME = tkoeppen(Rdwy_Lisle)	DESIGNED - CMH	REVISED -	MCHENRY COUNTY DIVISION OF TRANSPORTATION	RAKOW ROAD FROM ACKMAN ROAD TO ILLINOIS ROUTE 31 MCHENRY AVENUE REMOVAL LIGHTING PLAN
	PLOT CONFIG= PDF(Grey_Large).plt	DRAWN - MJP	REVISED -		
	PLOT SCALE = 1:50	CHECKED - DH	REVISED -		
	PLOT DATE = 7/29/2010	DATE - 8/2/2010	REVISED -		SCALE: 1"=50' | SHEET NO. LT 20 OF 28 | STA. TO STA.

F.A.P. RTE.	SECTION	COUNTY	TOTAL SHEETS	SHEET NO.
0336	05-00308-00-WR	MCHENRY	606	394
		CONTRACT NO. 63398		
FED. ROAD DIST. NO.	ILLINOIS	FED. AID PROJECT		

Q:\MCDOT\28950_201\Drawings\RDWY\shts\Light\S_REM_Lt_09_(MCHENRY).dgn