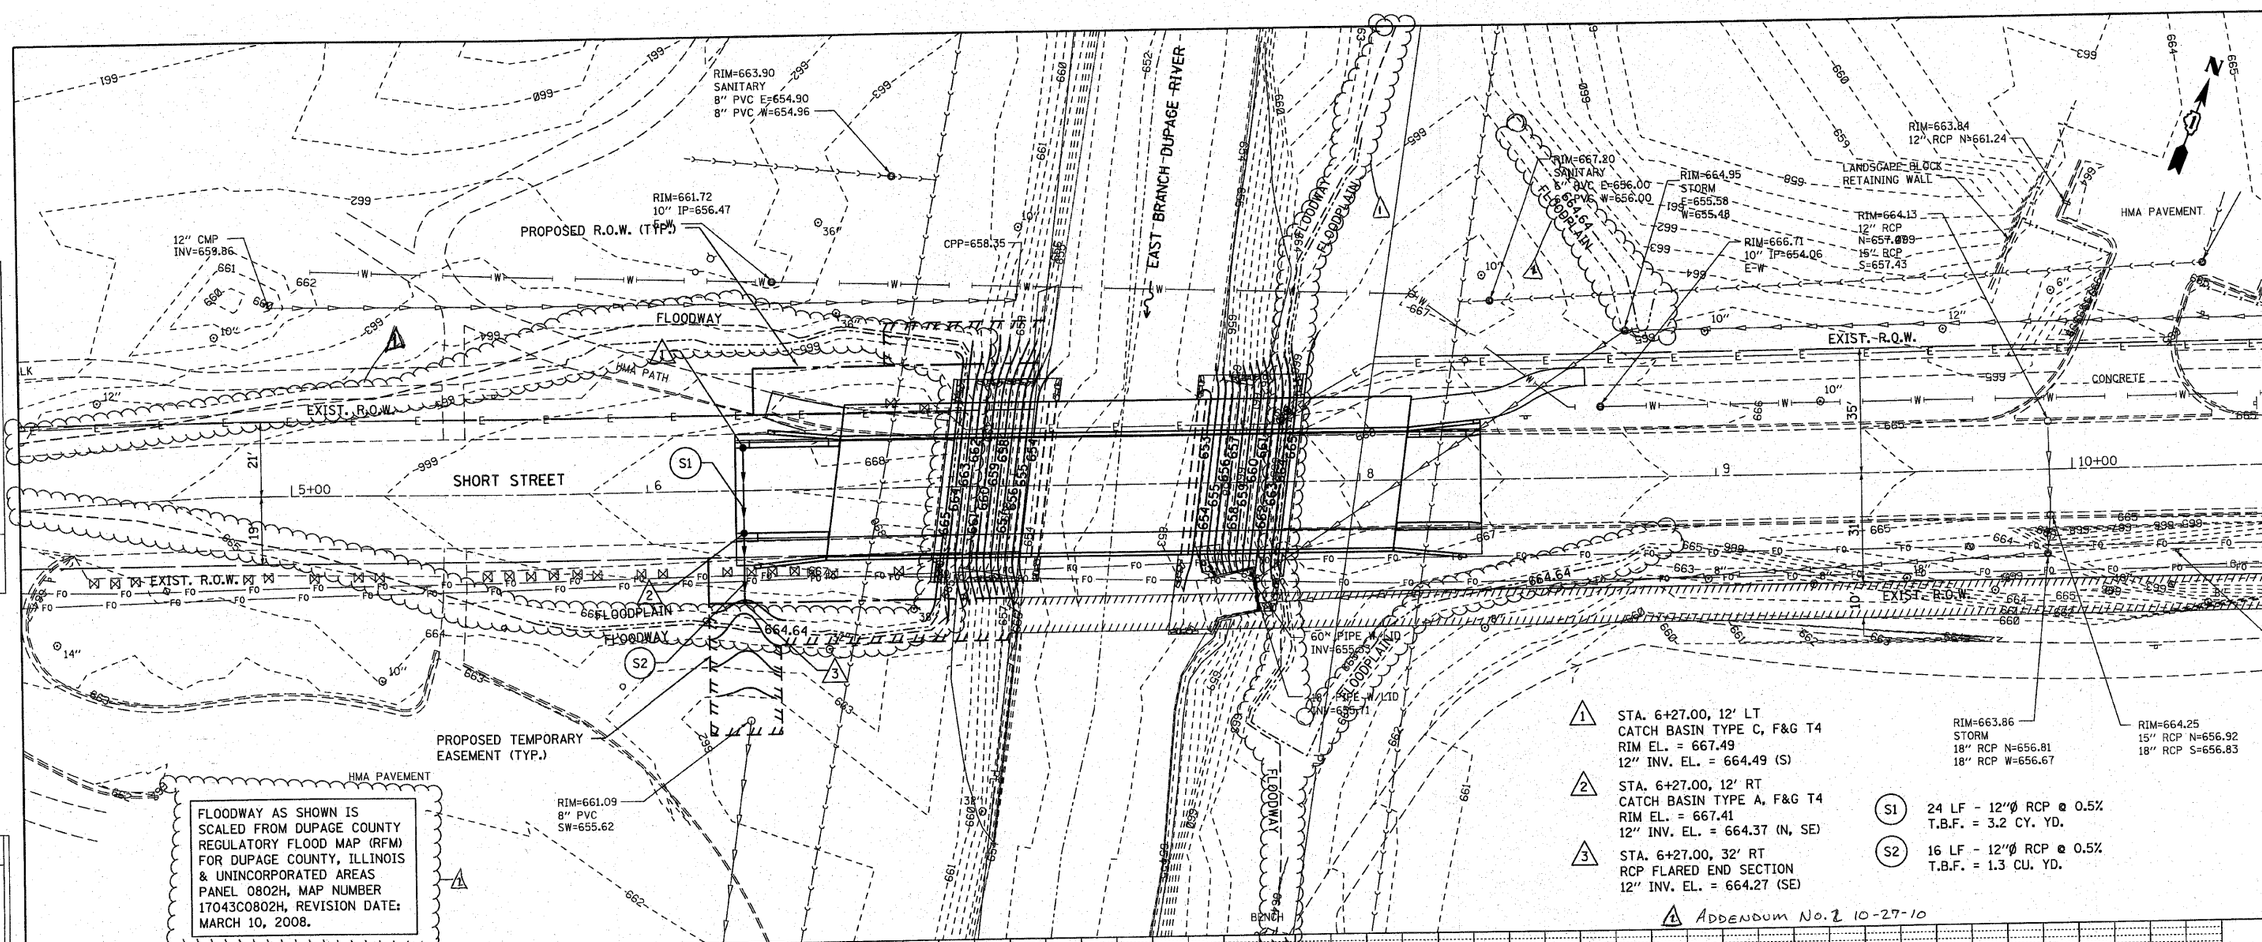

FLOODWAY AS SHOWN IS SCALED FROM DUPAGE COUNTY REGULATORY FLOOD MAP (RFM) FOR DUPAGE COUNTY, ILLINOIS & UNINCORPORATED AREAS PANEL 0802H, MAP NUMBER 17043C0802H, REVISION DATE: MARCH 10, 2008.

1 STA. 6+27.00, 12' LT
CATCH BASIN TYPE C, F&G T4
RIM EL. = 667.49
12" INV. EL. = 664.49 (S)

2 STA. 6+27.00, 12' RT
CATCH BASIN TYPE A, F&G T4
RIM EL. = 667.41
12" INV. EL. = 664.37 (N, SE)

3 STA. 6+27.00, 32' RT
RCP FLARED END SECTION
12" INV. EL. = 664.27 (SE)

S1 24 LF - 12"Ø RCP @ 0.5%
T.B.F. = 3.2 CY. YD.

S2 16 LF - 12"Ø RCP @ 0.5%
T.B.F. = 1.3 CU. YD.

1 ADDENDUM No. 2 10-27-10

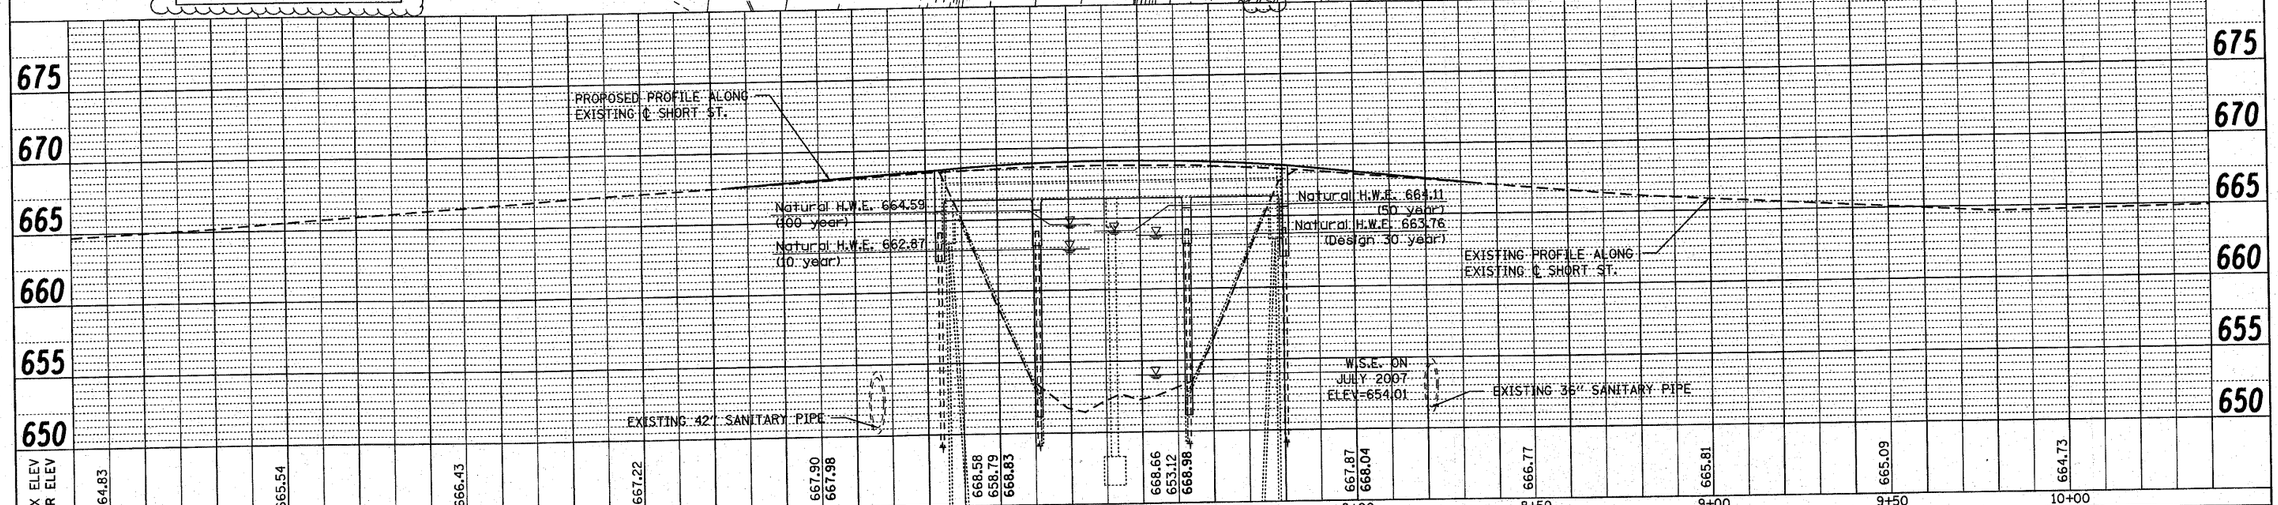

FILE NAME = W:\871-002 Short Phase II\CADD_Sheets\871-002-sht-drain.dgn	USER NAME = dbruckelmeyer	DESIGNED - LP	REVISED - VILLAGE 08/09/10
		DRAWN - LP	REVISED - DPG CNTY 10/21/10
	PLOT SCALE = 20.0000 ' / IN.	CHECKED - JP	REVISED -
	PLOT DATE = 10/21/2010	DATE - 08/02/2010	REVISED -

STATE OF ILLINOIS
DEPARTMENT OF TRANSPORTATION

SHORT STREET OVER EAST BRANCH DUPAGE RIVER
DRAINAGE AND UTILITIES

HORIZ. 1"=20'
SCALE: VERT. 1"=5' | SHEET NO. 16 OF 45 SHEETS | STA. 6+24.80 TO STA. 8+33.80

F.A. RTE.	SECTION	COUNTY	TOTAL SHEETS	SHEET NO.
	03-00050-00-BR	DUPAGE	45	16
		CONTRACT NO. 63468		
		ILLINOIS FED. AID PROJECT BRM-8003 (676)		

PLAN: NOTE BOOK NO. — SURVEYED / PLOTTED / ALIGNMENT CHECKED / RT. OF WAY CHECKED / CADD FILE NAME — BY — DATE

PROFILE: NOTE BOOK NO. — SURVEYED / PLOTTED / GRADES CHECKED / B.M. NOTED / STRUCTURE NOTATNS CHKD — BY — DATE