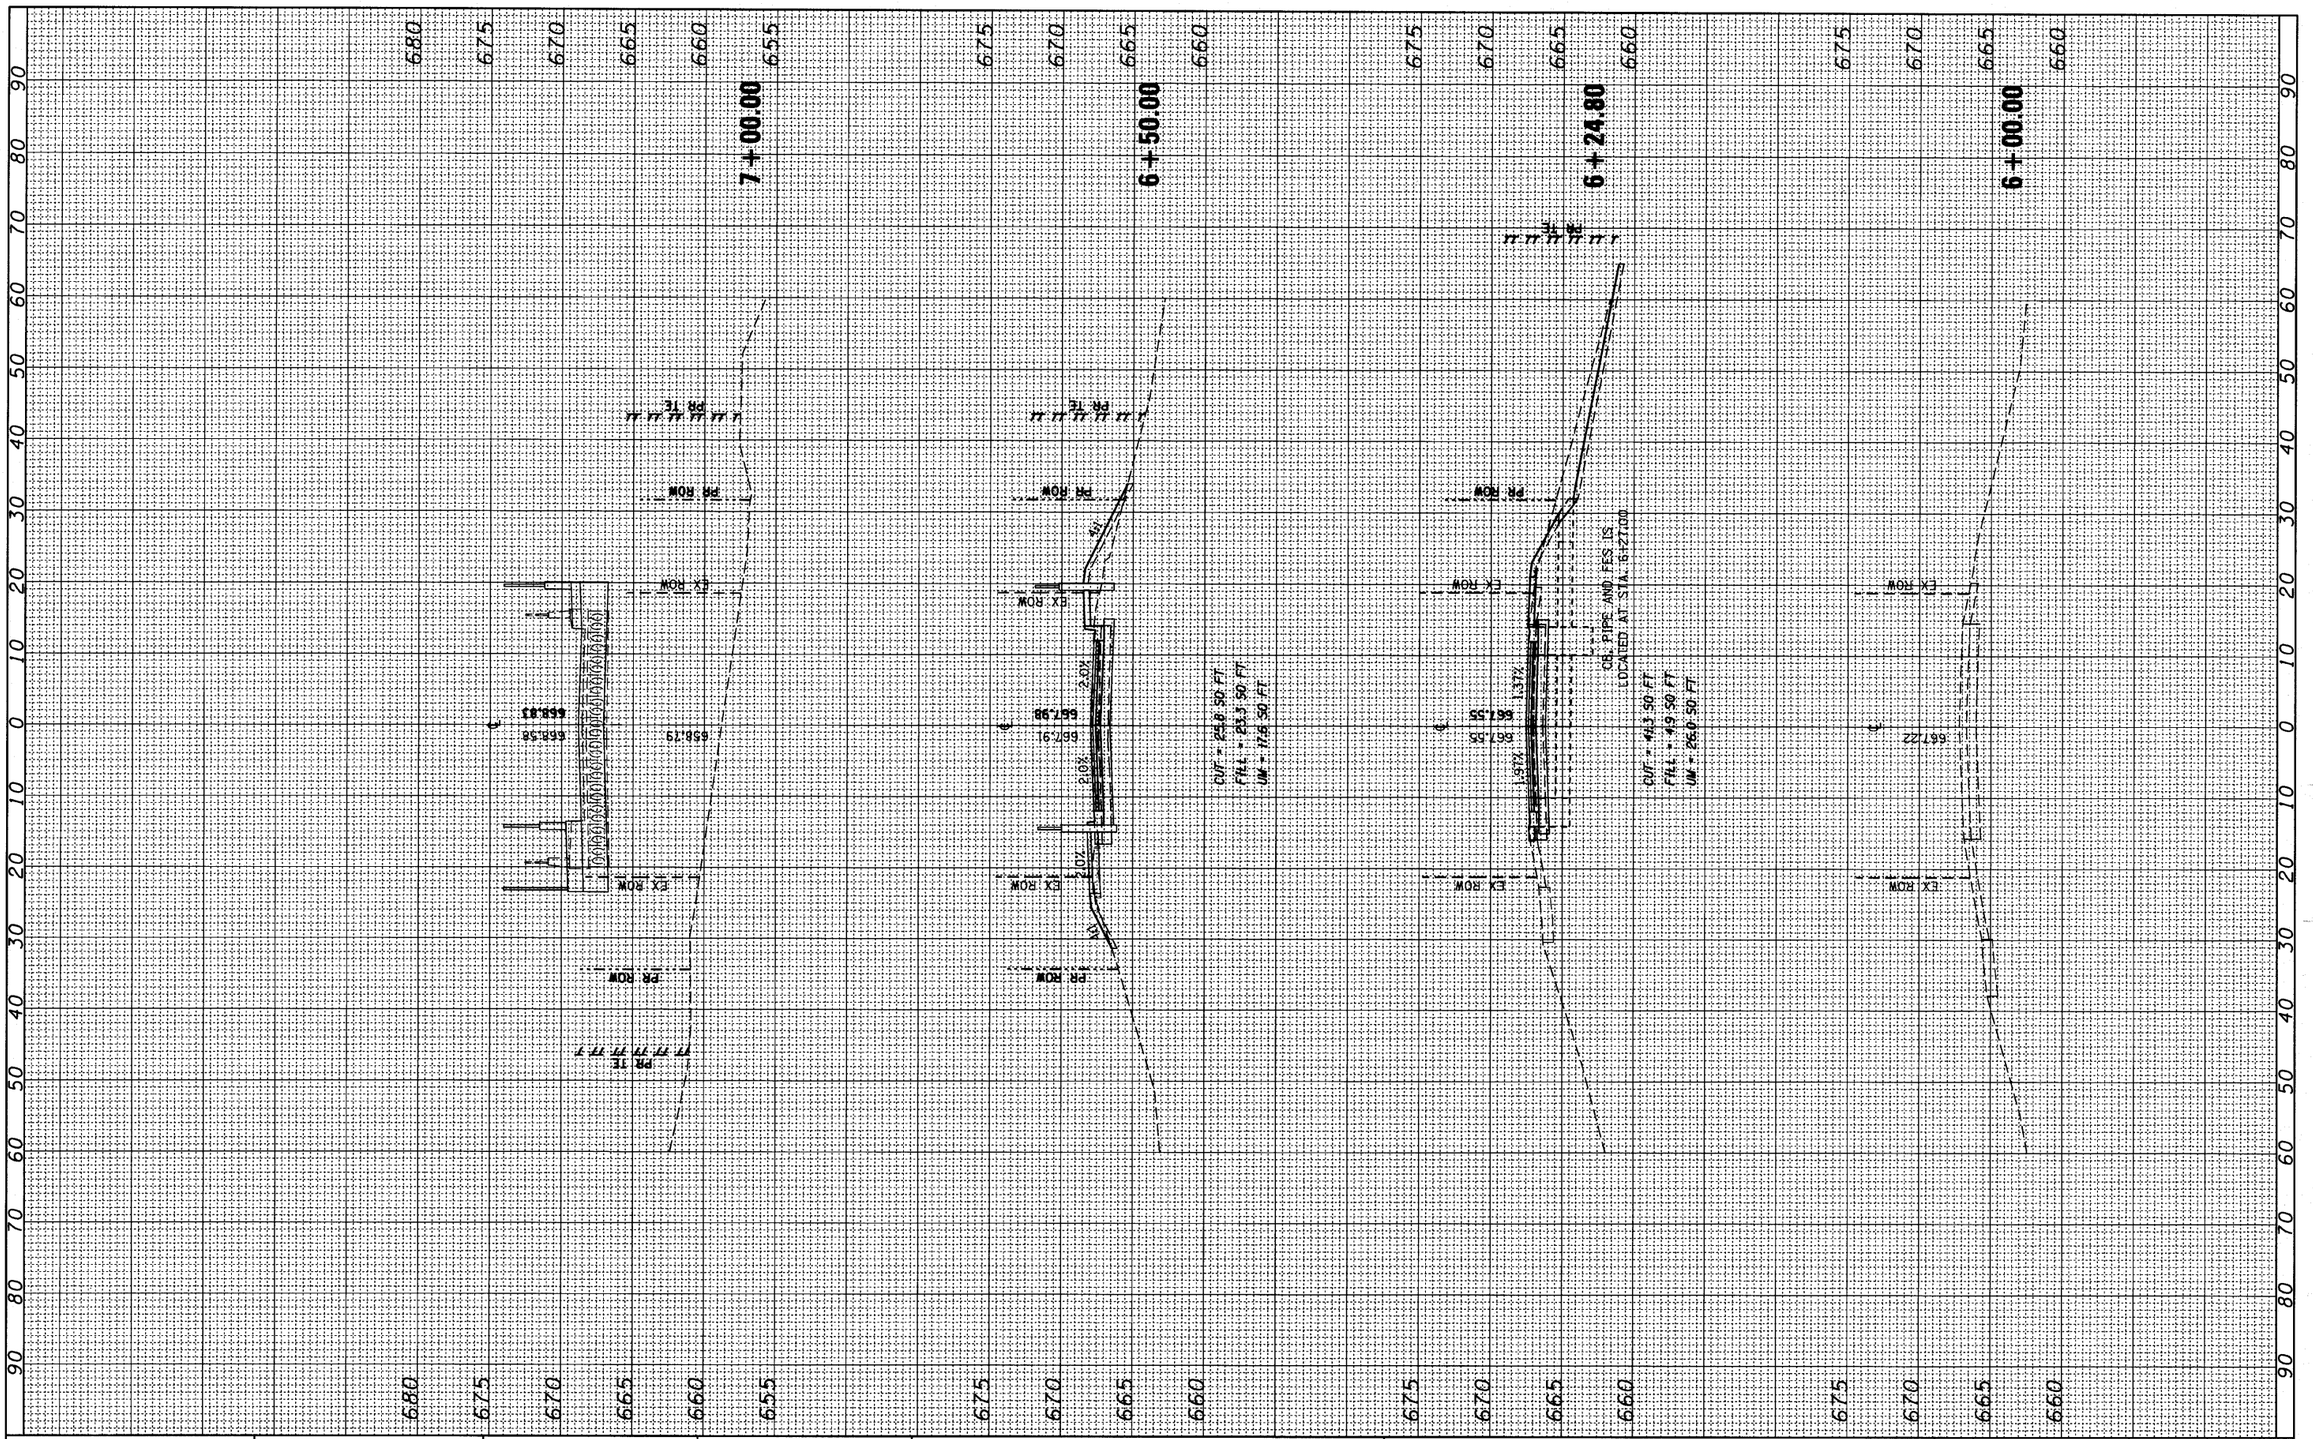

FINAL SURVEY		BY	DATE
NOTE BOOK	SURVEYED		
	PLOTTED		
	TEMPLATE		
	AREAS		
NO.	AREAS CHECKED		

ORIGINAL SURVEY		BY	DATE
NOTE BOOK	SURVEYED		
	PLOTTED		
	TEMPLATE		
	AREAS		
NO.	AREAS CHECKED		

FILE NAME = W:\871-002 Short Phase II\CADD_Sheets\871-002-sht-xsec.dgn	USER NAME = pociecha	DESIGNED - LP	REVISED -
		DRAWN - LP	REVISED -
	PLOT SCALE = 10.0000 ' / IN.	CHECKED - JP	REVISED -
	PLOT DATE = 7/31/2010	DATE - 08/02/2010	REVISED -

STATE OF ILLINOIS
DEPARTMENT OF TRANSPORTATION

SHORT STREET OVER EAST BRANCH DUPAGE RIVER
CROSS SECTIONS

HORIZ. 1"=10'
SCALE: VERT. 1"=5' | SHEET NO. 44 OF 45 SHEETS | STA. 6+00.00 TO STA. 7+00.00

F.A. RTE.	SECTION	COUNTY	TOTAL SHEETS	SHEET NO.
	03-00050-00-BR	DUPAGE	45	44

CONTRACT NO. 63468

ILLINOIS FED. AID PROJECT BRM-8003 (676)