PROJECT BEGINS
FAP 303 (IL RTE. 251)
STA. 564+55.00

℄ FAP 303 (IL RTE. 251)

℄ SPRING CREEK RD.

PROJECT ENDS
FAP 303 (IL RTE. 251)
STA. 573+90.00

STA. 570+24.00 FAP 303 (IL RTE. 251)
STA. 20+00.00 SPRING CREEK RD.

CONC BAR 2F 42HT
STA. 559+00 TO STA. 568+56.6

TRAF BAR TERM T5
COMB CC&G TM6.12
SUB GRAN MAT A 12
TRAF BAR TERM T2
SHOULDERS SPL

APPROACH SLAB

1 1/2" P HMA SC "E" N70
1" P LEV BIND MM N70
COMB CC&G TM6.12
SUB GRAN MAT A 12
MATCH EXISTING
TR BAR TRM T1 SPL TAN
SHOULDERS SPL
BR APPR PVT CON (PCC)
SUB GRAN MAT A 12
TRAF BAR TERM T6

1½" P HMA SC "E" N70
1" P LEV BIND MM N70
SEE DETAIL SHEET

IMPACT ATTEN SUN TL3
STA. 559+00
OFFSET= 0

1½" P HMA SC "E" N70
1" P LEV BIND MM N70
SEE DETAIL SHEET

2½" HMA SC MIX C N50
HMA SHOULDERS 5½"
SUB GRAN MAT A 12"
GEOTECHNICAL REINF

1 1/2" P HMA SC "E" N70
1" P LEV BIND MM N70

COMB CC&G TM6.12
SUB GRAN MAT A 12

MATCH EXISTING
BR APPR PVT CON (PCC)
SUB GRAN MAT A 12
TR BAR TRM T1 SPL TAN
SHOULDERS SPL

TRAF BAR TERM T6
COMB CC&G TM6.12
SUB GRAN MAT A 12

SEE STRUCTURE PLANS
FOR DETAILS

IMPACT ATTEN SUN TL3
STA. 589+50

CONC BAR 2F 42HT
STA. 571+84.0 TO STA. 589+50.0

COMB CC&G TM6.12
SUB GRAN MAT A 12

TRAF BAR TERM T2
SHOULDERS SPL
SPBGR TY A 6FT POSTS
STA. 572+13 TO STA. 572+50.5

MATCH EXISTING

TRAF BAR TERM T5

APPROACH SLAB

ALL REFERENCES TO FAP 303 (IL RTE. 251) ℄
UNLESS NOTED OTHERWISE.

0 50' 100'
SCALE: 1"= 50'

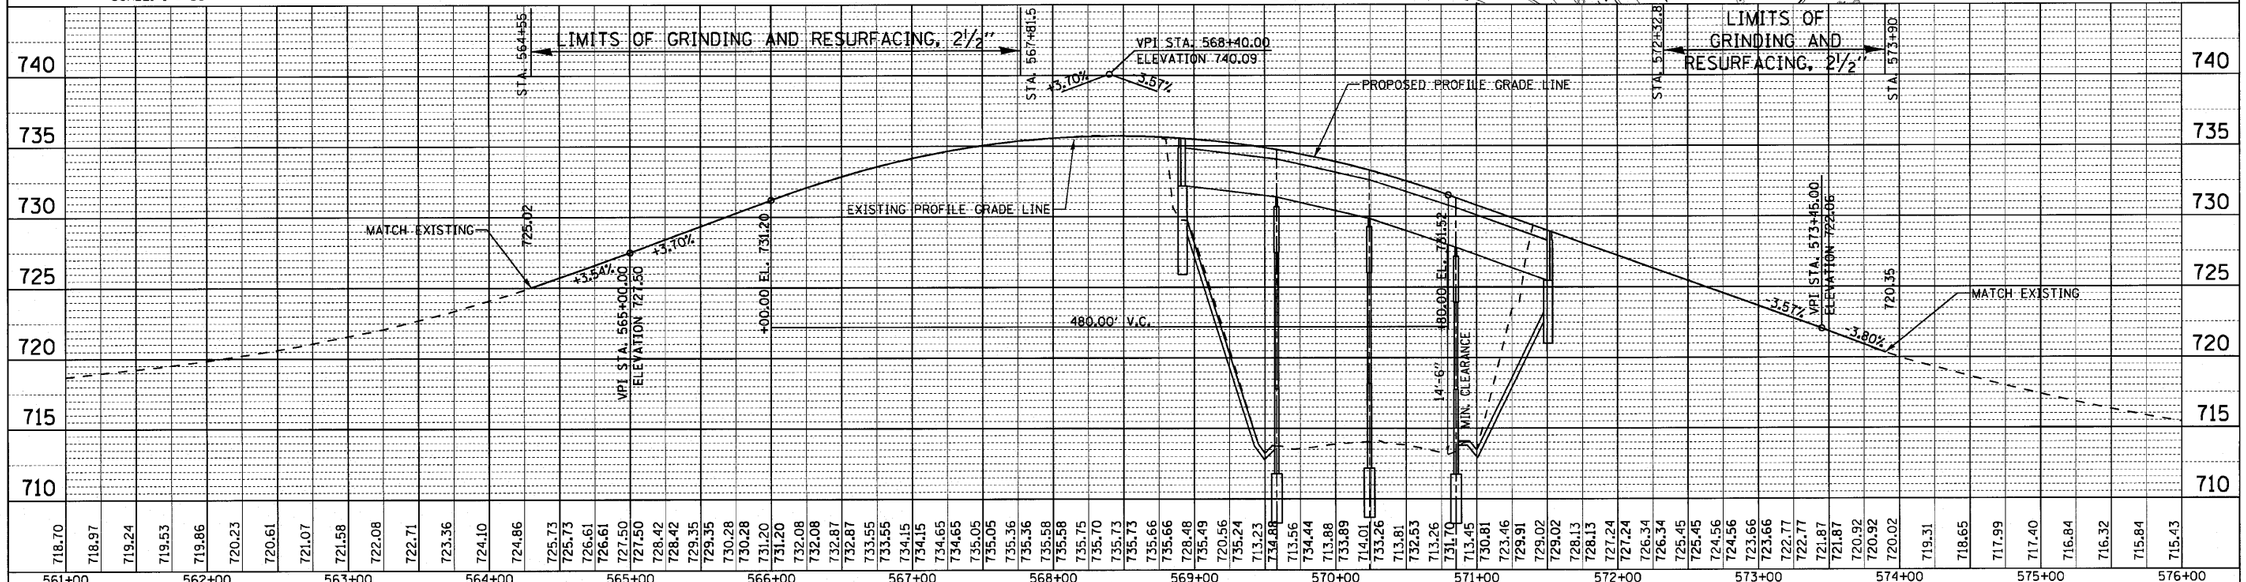

FILE NAME = G:\project\2282773.00\CADD\Civil\Sht\D2647879-sht-plnprfIL251.52sc.01.dgn	USER NAME = 2pienid	DESIGNED - DLP	REVISED -
		DRAWN - ENTRAN	REVISED -
	PLOT SCALE = 50.00 ' / IN.	CHECKED - TMH	REVISED -
	PLOT DATE = 8/30/2010	DATE - 08/30/10	REVISED -

STATE OF ILLINOIS
DEPARTMENT OF TRANSPORTATION

FAP ROUTE 303 (IL ROUTE 251) OVER SPRING CREEK ROAD
PROPOSED PLAN AND PROFILE

SCALE: | SHEET NO. OF SHEETS | STA. TO STA.

F.A.* RTE.	SECTION	COUNTY	TOTAL SHEETS	SHEET NO.
*	1-HBR & 1-2HB-D	WINNEBAGO	216	31
IL RTE 251 & FOREST HILLS RD		CONTRACT NO. 64B79		
FED. ROAD DIST. NO.	ILLINOIS	FED. AID PROJECT		

* F.A.P. 303 & F.A.U. 5146

PLAN: SURVEYED, PLOTTED, ALIGNMENT CHECKED, R/L OF WAY CHECKED, CADD FILE NAME, NOTE BOOK, NO.
PROFILE: SURVEYED, PLOTTED, GRADES CHECKED, STRUCTURE NOTATIONS CHKD, NOTE BOOK, NO.
DATE, BY