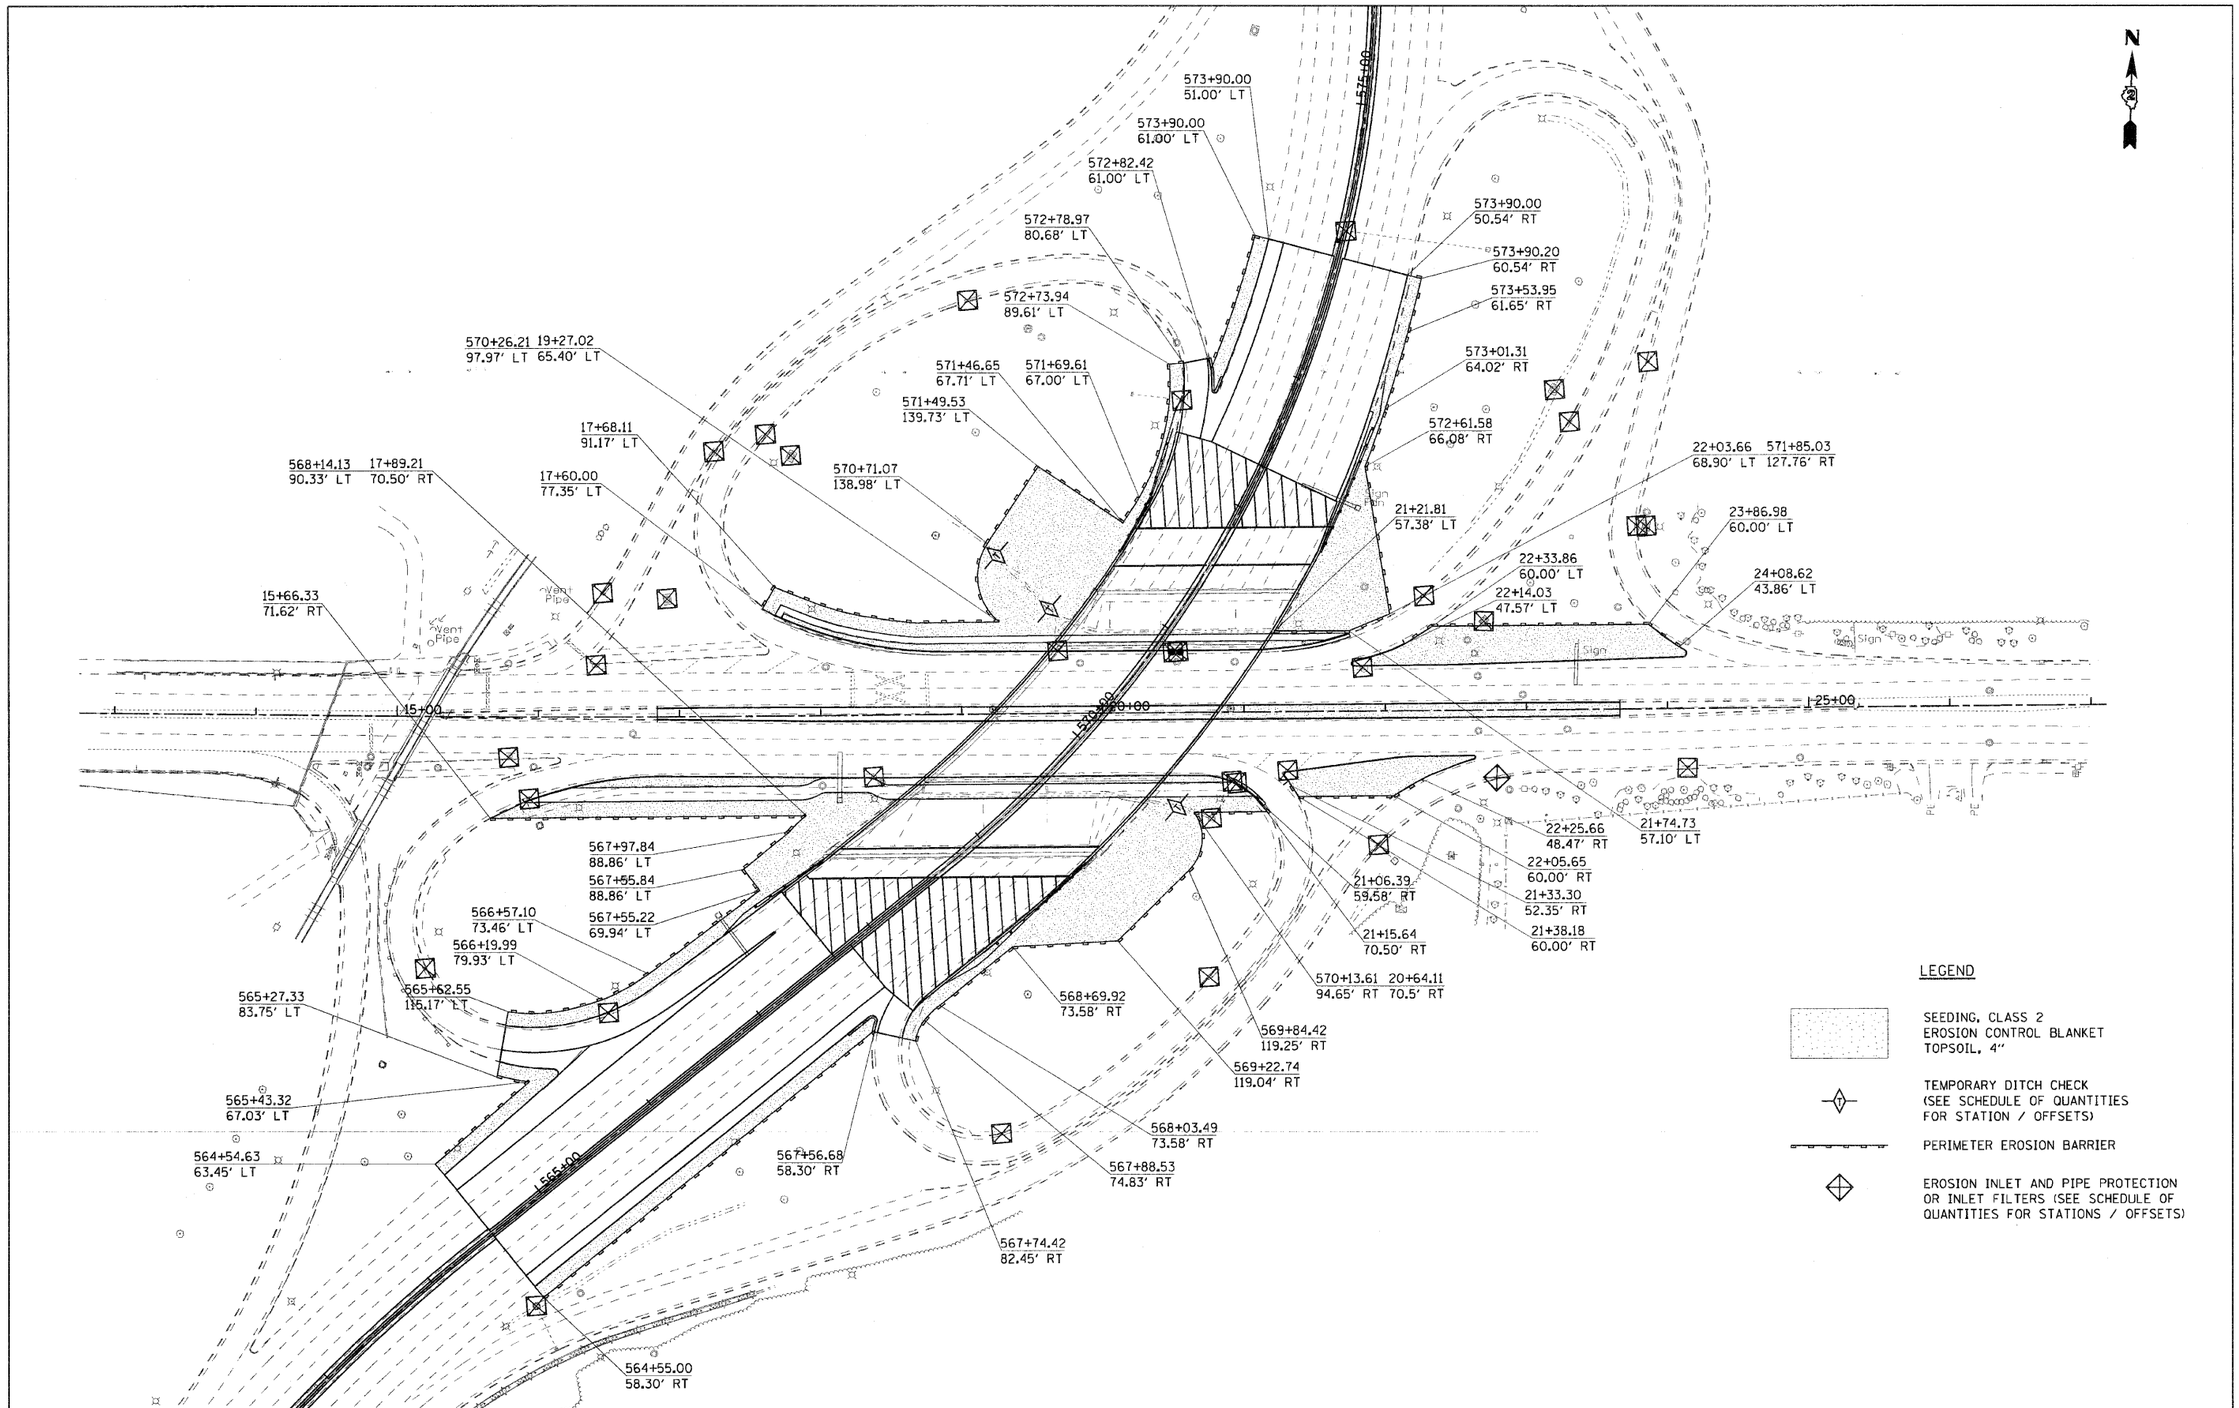

FILE NAME = G:\project\2082773.001\CADD\Civil\Sht\D264B79-sht-lndsapersostrl_21.dgn	USER NAME = 2pienid	DESIGNED - DLP	REVISED -
		DRAWN - ENTRAN	REVISED -
	PLOT SCALE = 50.00 ' / IN.	CHECKED - TMH	REVISED -
	PLOT DATE = 8/30/2010	DATE - 08/30/10	REVISED -

STATE OF ILLINOIS
DEPARTMENT OF TRANSPORTATION

FAP ROUTE 303 (IL ROUTE 251) OVER SPRING CREEK ROAD
LANDSCAPING AND EROSION CONTROL PLAN

SCALE: 1"= 50' | SHEET NO. OF SHEETS | STA. TO STA.

F.A.* RTE.	SECTION	COUNTY	TOTAL SHEETS	SHEET NO.
*	1-HBR & 1-2HB-D	WINNEBAGO	216	49
IL RTE 251 & FOREST HILLS RD		CONTRACT NO. 64B79		
FED. ROAD DIST. NO.	ILLINOIS	FED. AID PROJECT		

* F.A.P. 303 & F.A.U. 5146