STATE OF ILLINOIS
DEPARTMENT OF TRANSPORTATION

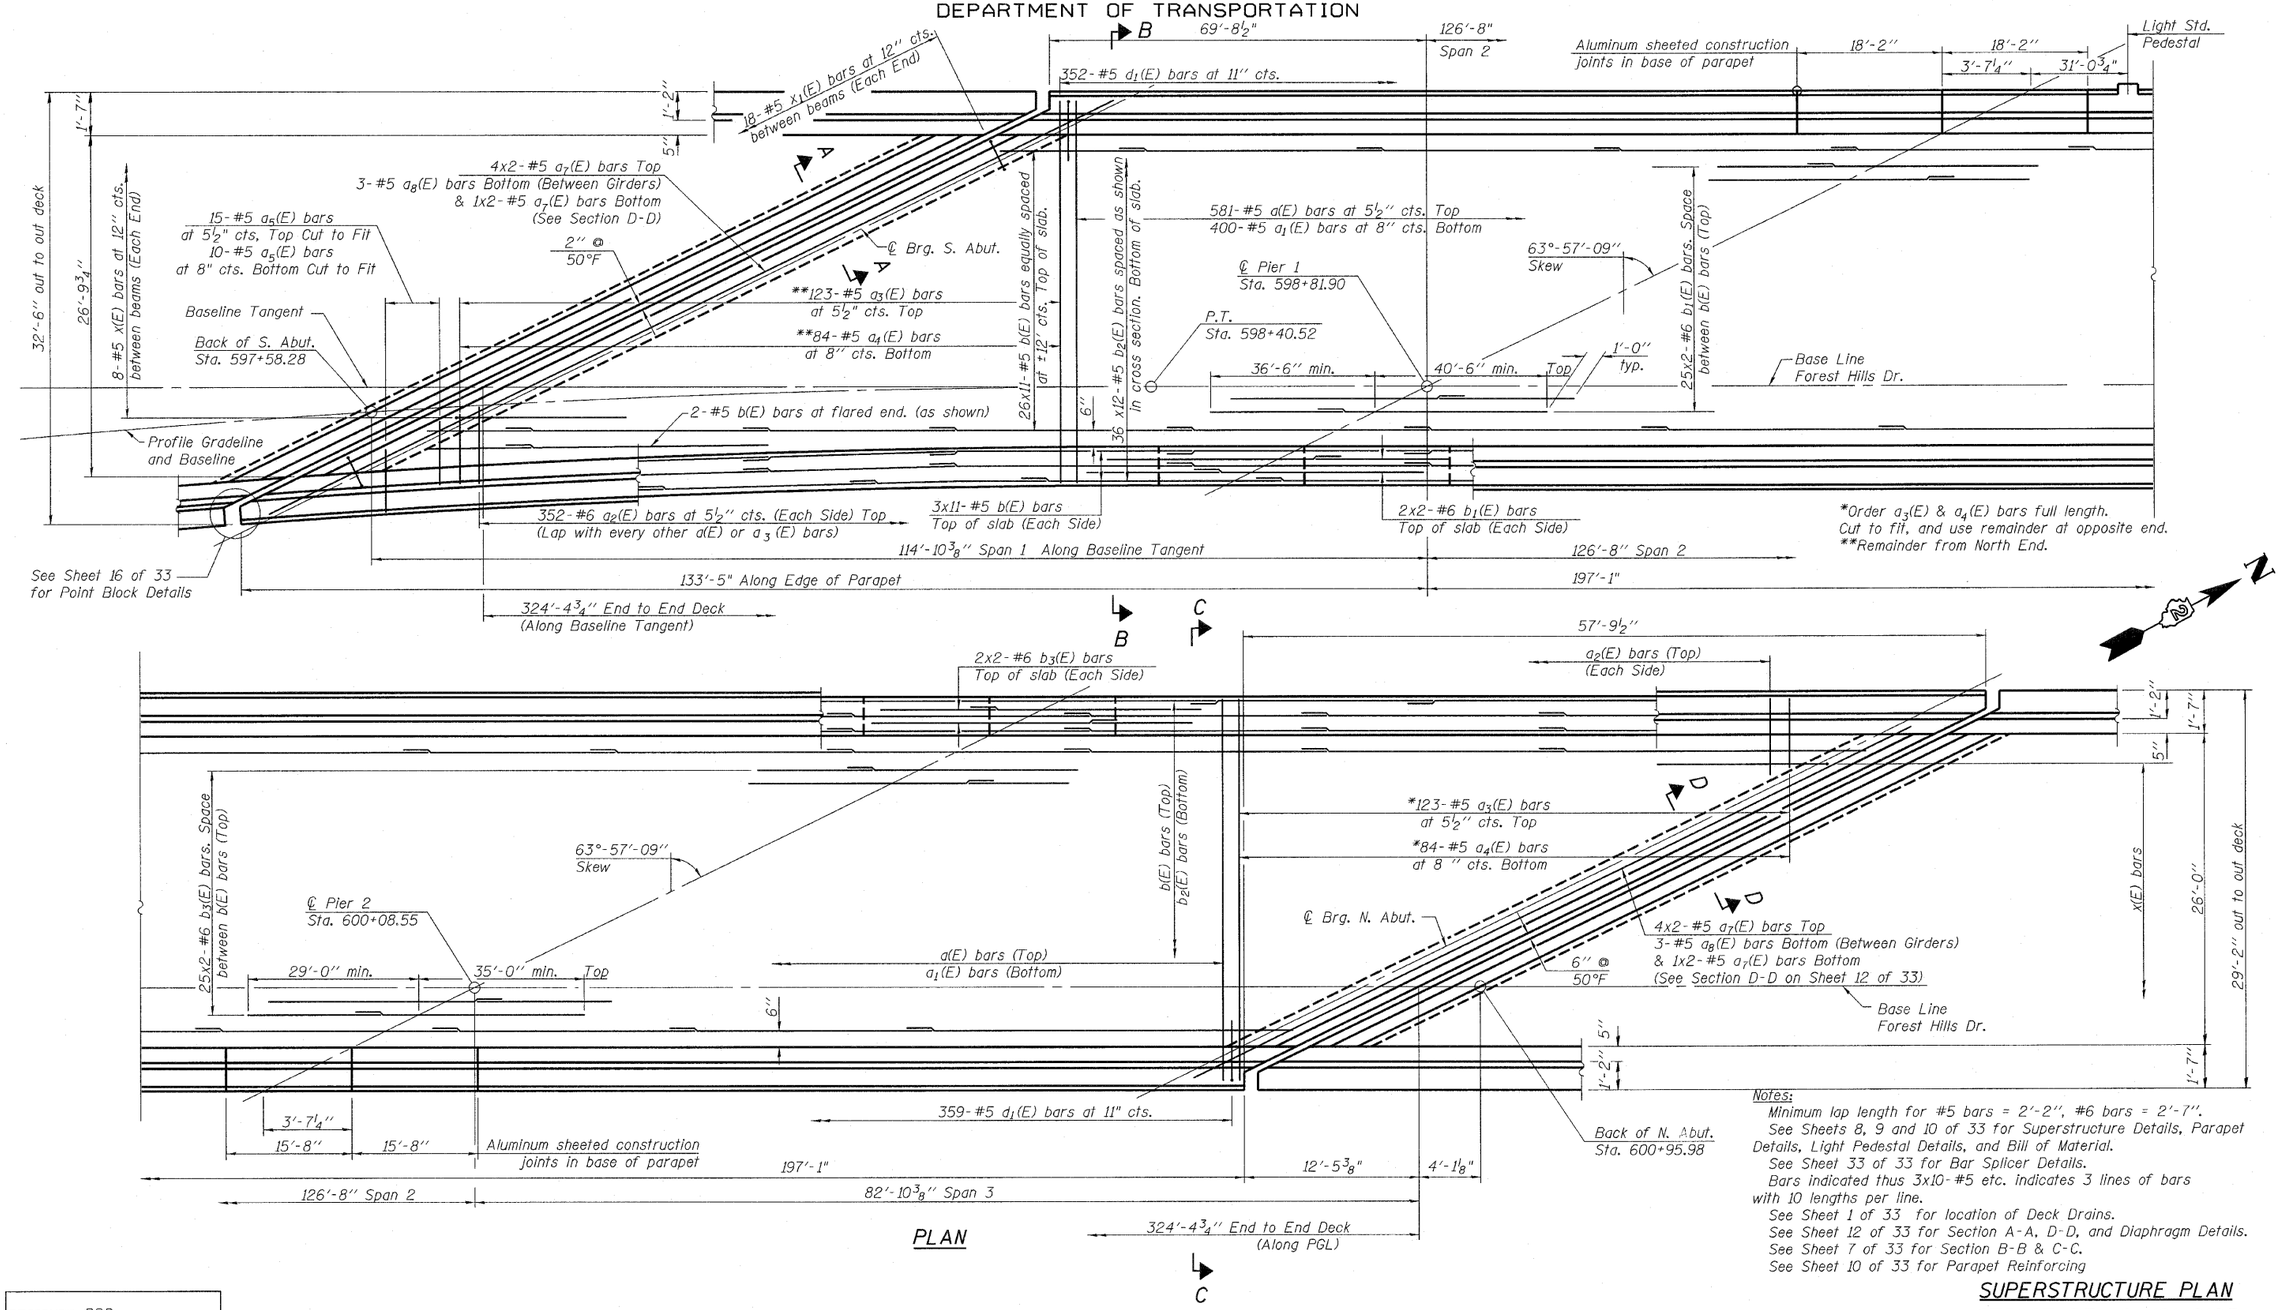

PLAN

Notes:

Minimum lap length for #5 bars = 2'-2", #6 bars = 2'-7".

See Sheets 8, 9 and 10 of 33 for Superstructure Details, Parapet Details, Light Pedestal Details, and Bill of Material.

See Sheet 33 of 33 for Bar Splicer Details.

Bars indicated thus 3x10-#5 etc. indicates 3 lines of bars with 10 lengths per line.

See Sheet 1 of 33 for location of Deck Drains.

See Sheet 12 of 33 for Section A-A, D-D, and Diaphragm Details.

See Sheet 7 of 33 for Section B-B & C-C.

See Sheet 10 of 33 for Parapet Reinforcing

SUPERSTRUCTURE PLAN
STRUCTURE NO. 101-0123

DESIGNED	PRD
CHECKED	KPS
DRAWN	PRD
CHECKED	KPS

rjngroup
Excellence through Ownership
200 West Front Street
Wheaton, IL 60187
PH. 630.682.4700

SHEET NO. 6 OF 33 SHEETS

F.A.P. RTE.	F.A.U. RTE.	SECTION	COUNTY	TOTAL SHEETS	SHEET NO.
303	5146	1-HBR & 1-2HB-D	WINNEBAGO	216	122
			CONTRACT NO. 64B79		
FED. ROAD DIST. NO. 2		ILLINOIS	FED. AID PROJECT		