STATE OF ILLINOIS
DEPARTMENT OF PUBLIC WORKS & BUILDINGS
DIVISION OF HIGHWAYS

ROUTE NO.	SECTION	COUNTY	TOTAL SHEETS	SHEET NO.
F. A. R. 188	1-HF 1-HB & 1-2-HB	Winnebago	13	6
			38	24
FED. ROAD DIST. NO. 7	ILLINOIS	FED. AID PROJECT	U-276(1)	

SHEET NO. 4
12 SHEETS

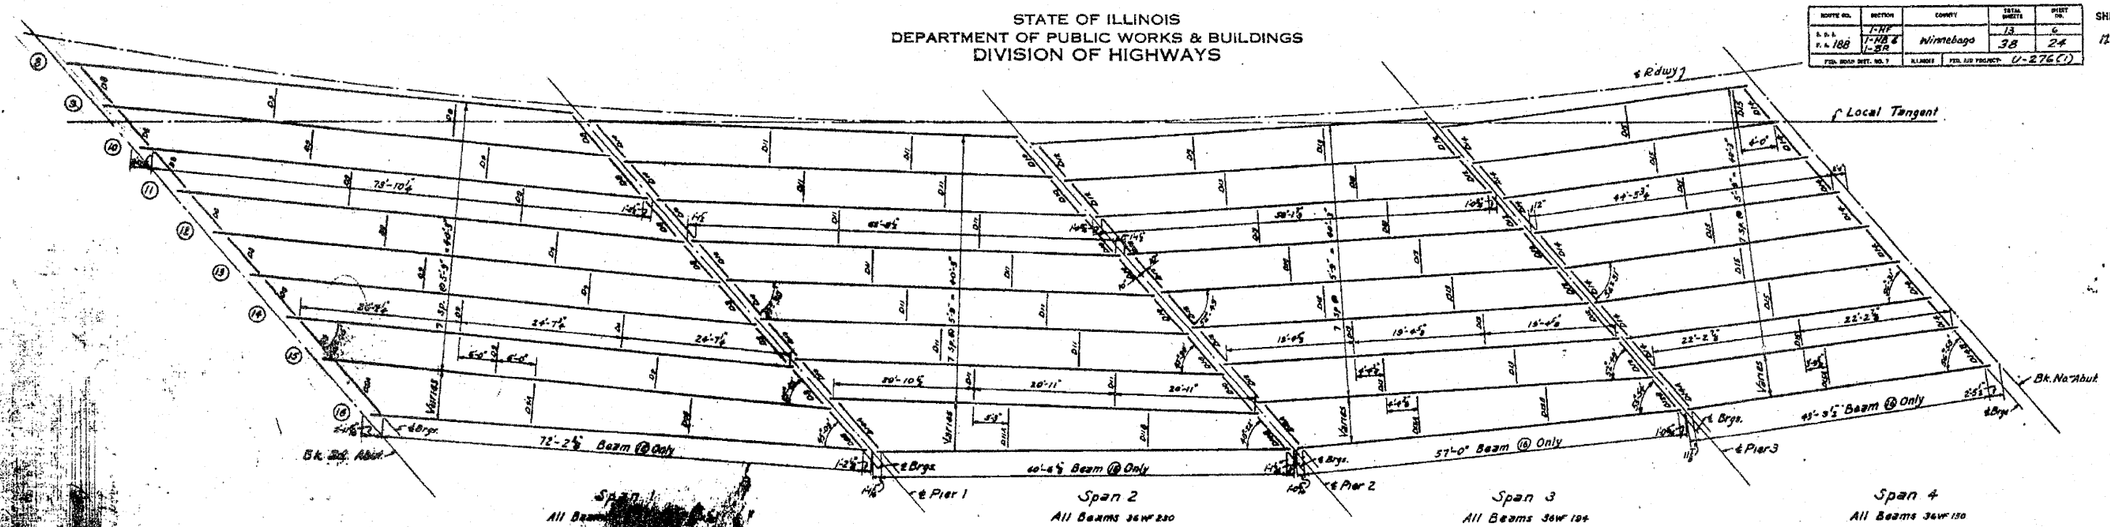

FRAMING PLAN
EAST ½ BRIDGE

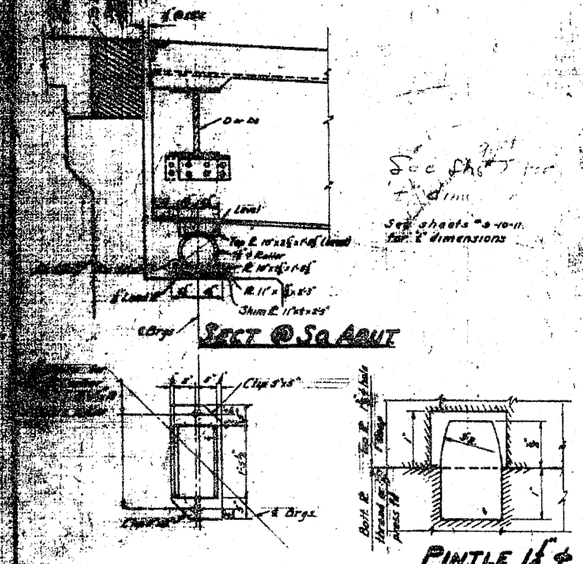

SECT @ So. ABUT

PINTLE 1½ ℄

PLAN @ So. ABUT

DESIGNED	Lucyle Marsden	EXAMINED	W. McKenzie
CHECKED	John Wightman	PASSED	E. Bruce
DRAWN	R. Black	APPROVED	Rob Bruce Talmage
CHECKED	[illegible]		

FEB. 8 1955

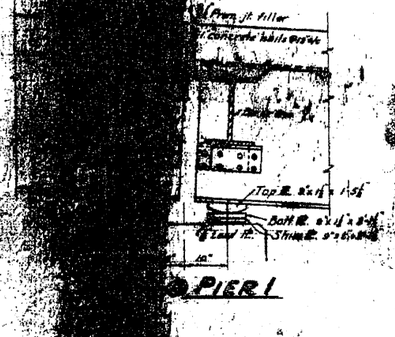

SECT @ PIER 1

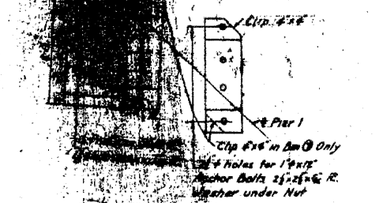

PLAN @ PIER 1

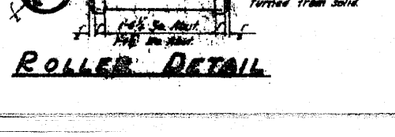

ROLLER DETAIL

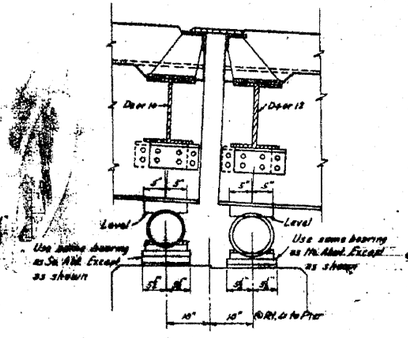

SECT @ PIER 2

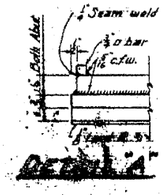

DETAIL "A"

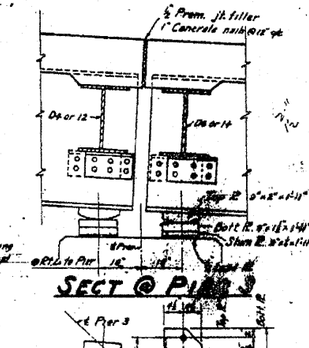

SECT @ PIER 3

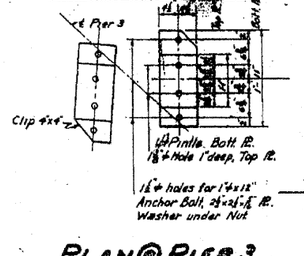

PLAN @ PIER 3

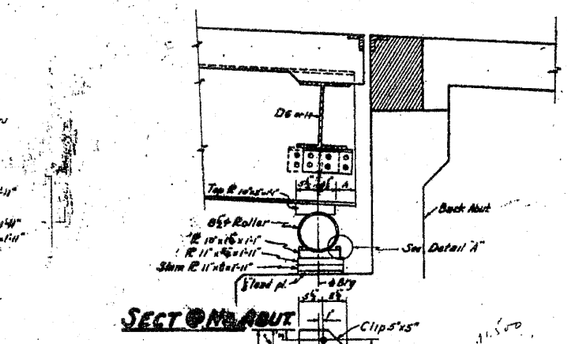

SECT @ No. ABUT

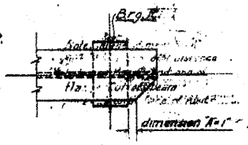

Sketch Showing Beam Cut Off

PLAN @ No. ABUT.

INFORMATION ONLY

EAST ½ STRUCTURAL STEEL & BEARING DETAILS
F.A. RT 188 SEC 1-HB-F
WINNEBAGO COUNTY
STA 24+71.4

ROUTE	SECTION	COUNTY	SHEET
FAP 303 (IL 251) & FAU 5146 (FOREST HILLS ROAD)	1-HBR & 1-2-HB-D	WINNEBAGO	154 OF 216
		CONTRACT 64B79	