STATE OF ILLINOIS
DEPARTMENT OF PUBLIC WORKS & BUILDINGS
DIVISION OF HIGHWAYS

ROUTE NO.	SECTION	COUNTY	TOTAL SHEETS	SHEET NO.
S.B.I.	1-HB	Winnebago	13	13
F.A. 188	1-2-HB		38	31
FED. ROAD DIST. NO. 7	ILLINOIS	FED. AID PROJECT	U-276(1)	

SHEET NO. 11
11 SHEETS.

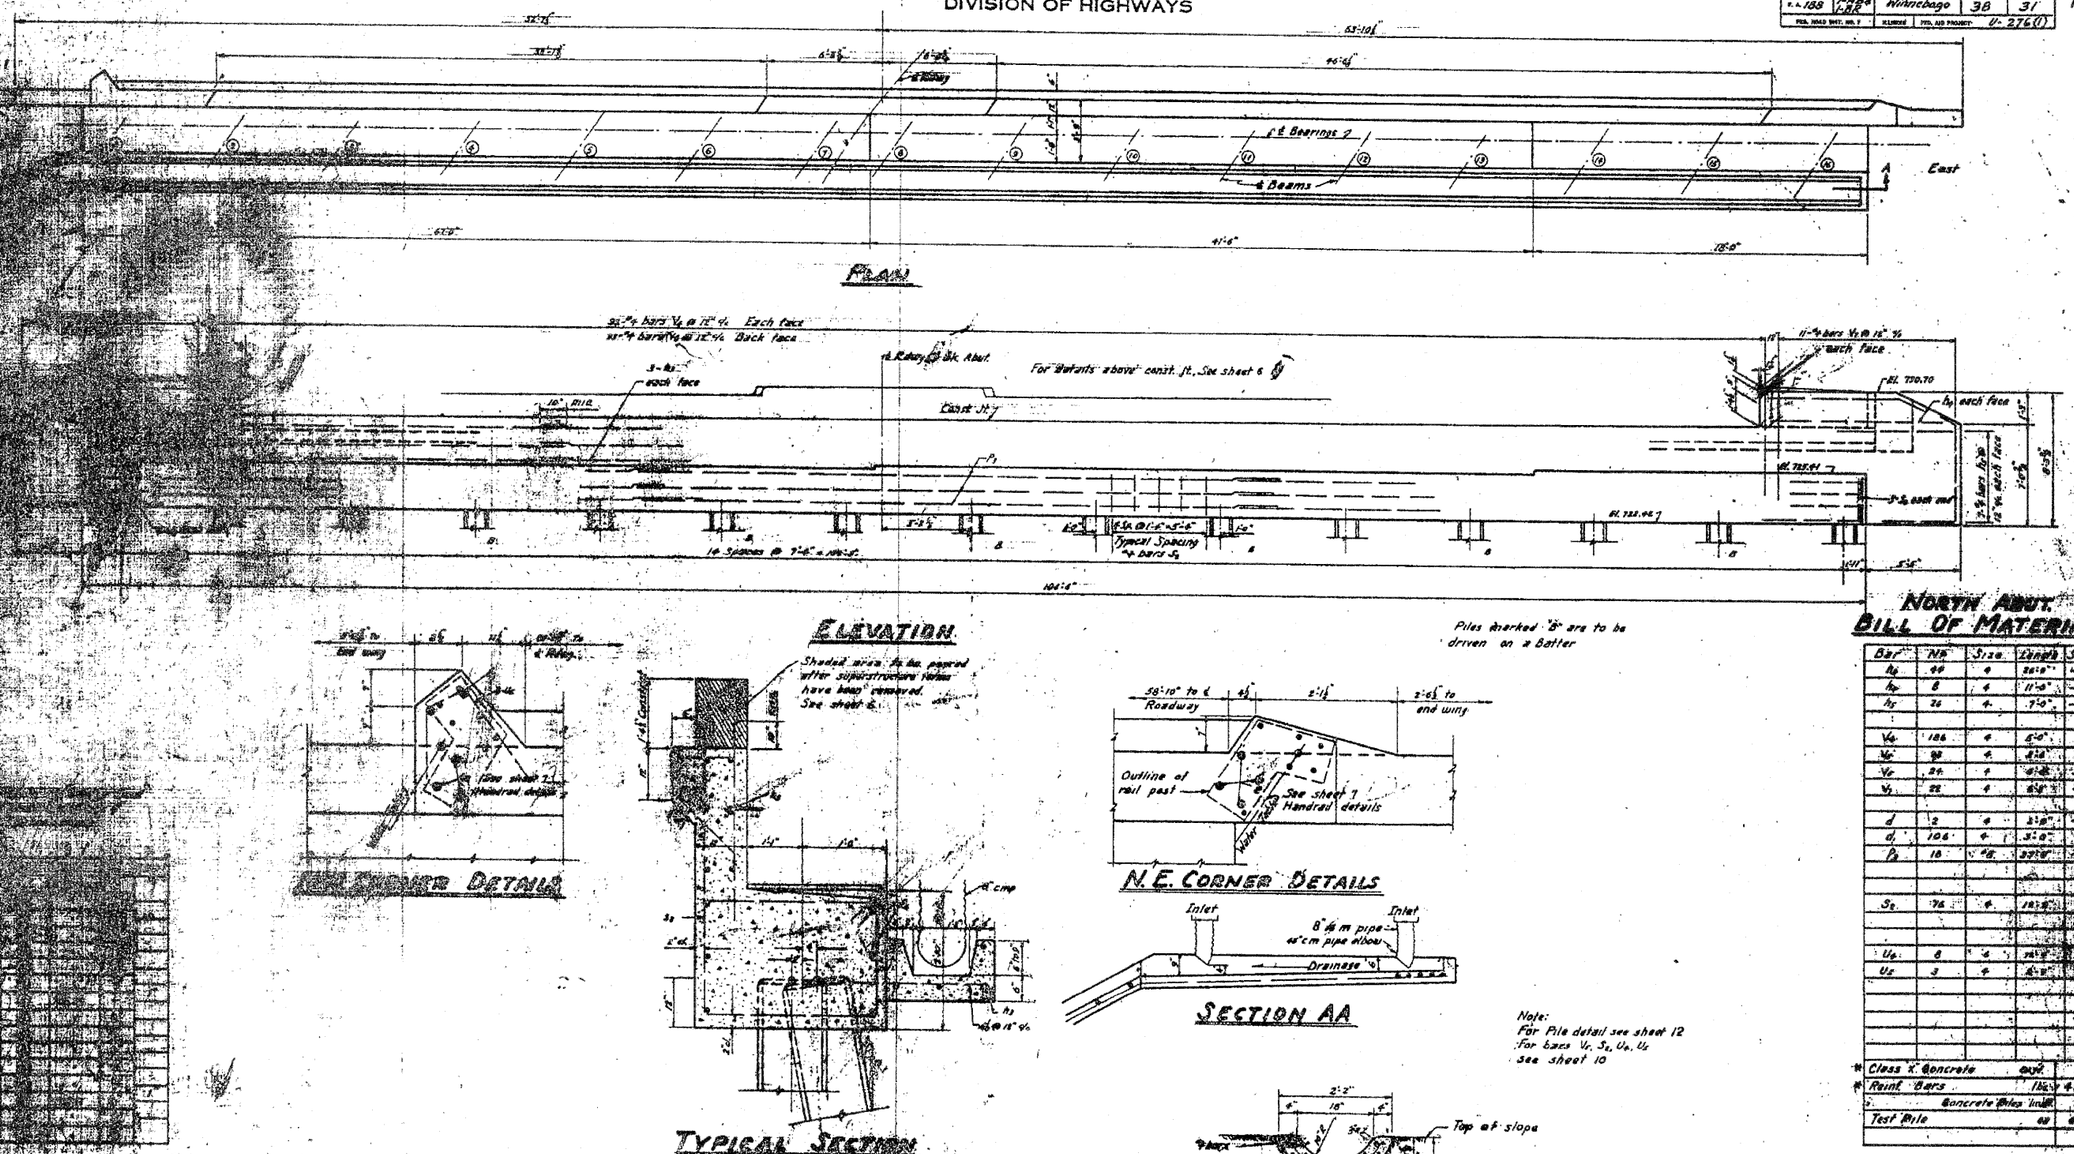

NORTH ABUT. BILL OF MATERIAL

Bar	No.	Size	Length	Shape
h_4	44	4	26'-0"	
h_3	6	4	11'-0"	
h_2	26	4	7'-0"	
V_4	186	4	5'-0"	
V_3	98	4	4'-0"	
V_2	24	4	3'-0"	
V_1	22	4	2'-0"	
d	2	4	21'-0"	
d_1	106	4	3'-0"	
P_2	18	#8	33'-0"	
S_2	76	4	18'-0"	
U_4	8	4	26'-0"	
U_3	3	4	6'-0"	
* Class "X" Concrete			cu.yd.	57.8
* Reinf. Bars			lbs.	4640
Concrete Piles Incl.				308
Test Pile			ea.	one

140 lbs Reinf. bars & 1.3 cu.yds. class "X" concrete included in quantities for Sec. "CC" based on estimated length of 40 ft.

NORTH ABUTMENT
S.A. RT 188 SEC 1-HB-F
WINNEBAGO COUNTY
STA 24+71.4

FEB. 8 1955

CHECKED	
DRAWN	
CHECKED	
EXAMINED	
PASSED	
APPROVED	

ROUTE	SECTION	COUNTY	SHEET
FAP 303 (IL 251) & FAU 5146 (FOREST HILLS ROAD)	1-HBR & 1-2-HB-D	WINNEBAGO	158 OF 216
		CONTRACT 64B79	

INFORMATION ONLY