FINAL SURVEY	SURVEYED	BY	
	PLOTTED		
NOTE BOOK	TEMPLATE		
NO.	AREAS		
	AREAS CHECKED		DATE

ORIGINAL SURVEY	SURVEYED	BY	
	PLOTTED		
NOTE BOOL	TEMPLATE		
NO.	AREAS		
	AREAS CHECKED		DATE

℄ IL 251

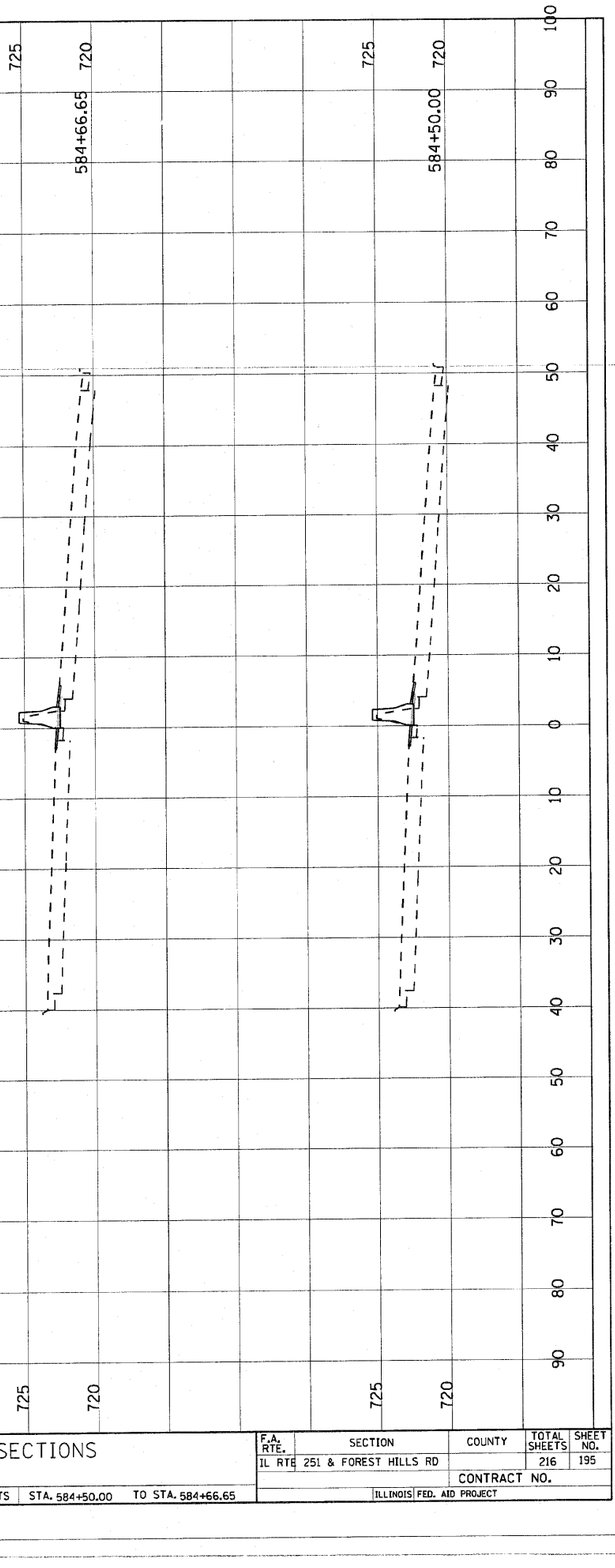

FILE NAME = G:\project\2082773.201\CADD\Civil\Sht\D264879-sht-IL251XS.dgn	USER NAME = 2pienid	DESIGNED -	REVISED -
		DRAWN -	REVISED -
	PLOT SCALE = 10.0000 ' / IN.	CHECKED -	REVISED -
	PLOT DATE = 8/30/2010	DATE -	REVISED -

STATE OF ILLINOIS
DEPARTMENT OF TRANSPORTATION

IL-251 CROSS SECTIONS

SCALE: | SHEET NO. OF SHEETS | STA. 584+50.00 | TO STA. 584+66.65

F.A. RTE.	SECTION	COUNTY	TOTAL SHEETS	SHEET NO.
IL RTE	251 & FOREST HILLS RD		216	195
		CONTRACT NO.		
	ILLINOIS FED. AID PROJECT			