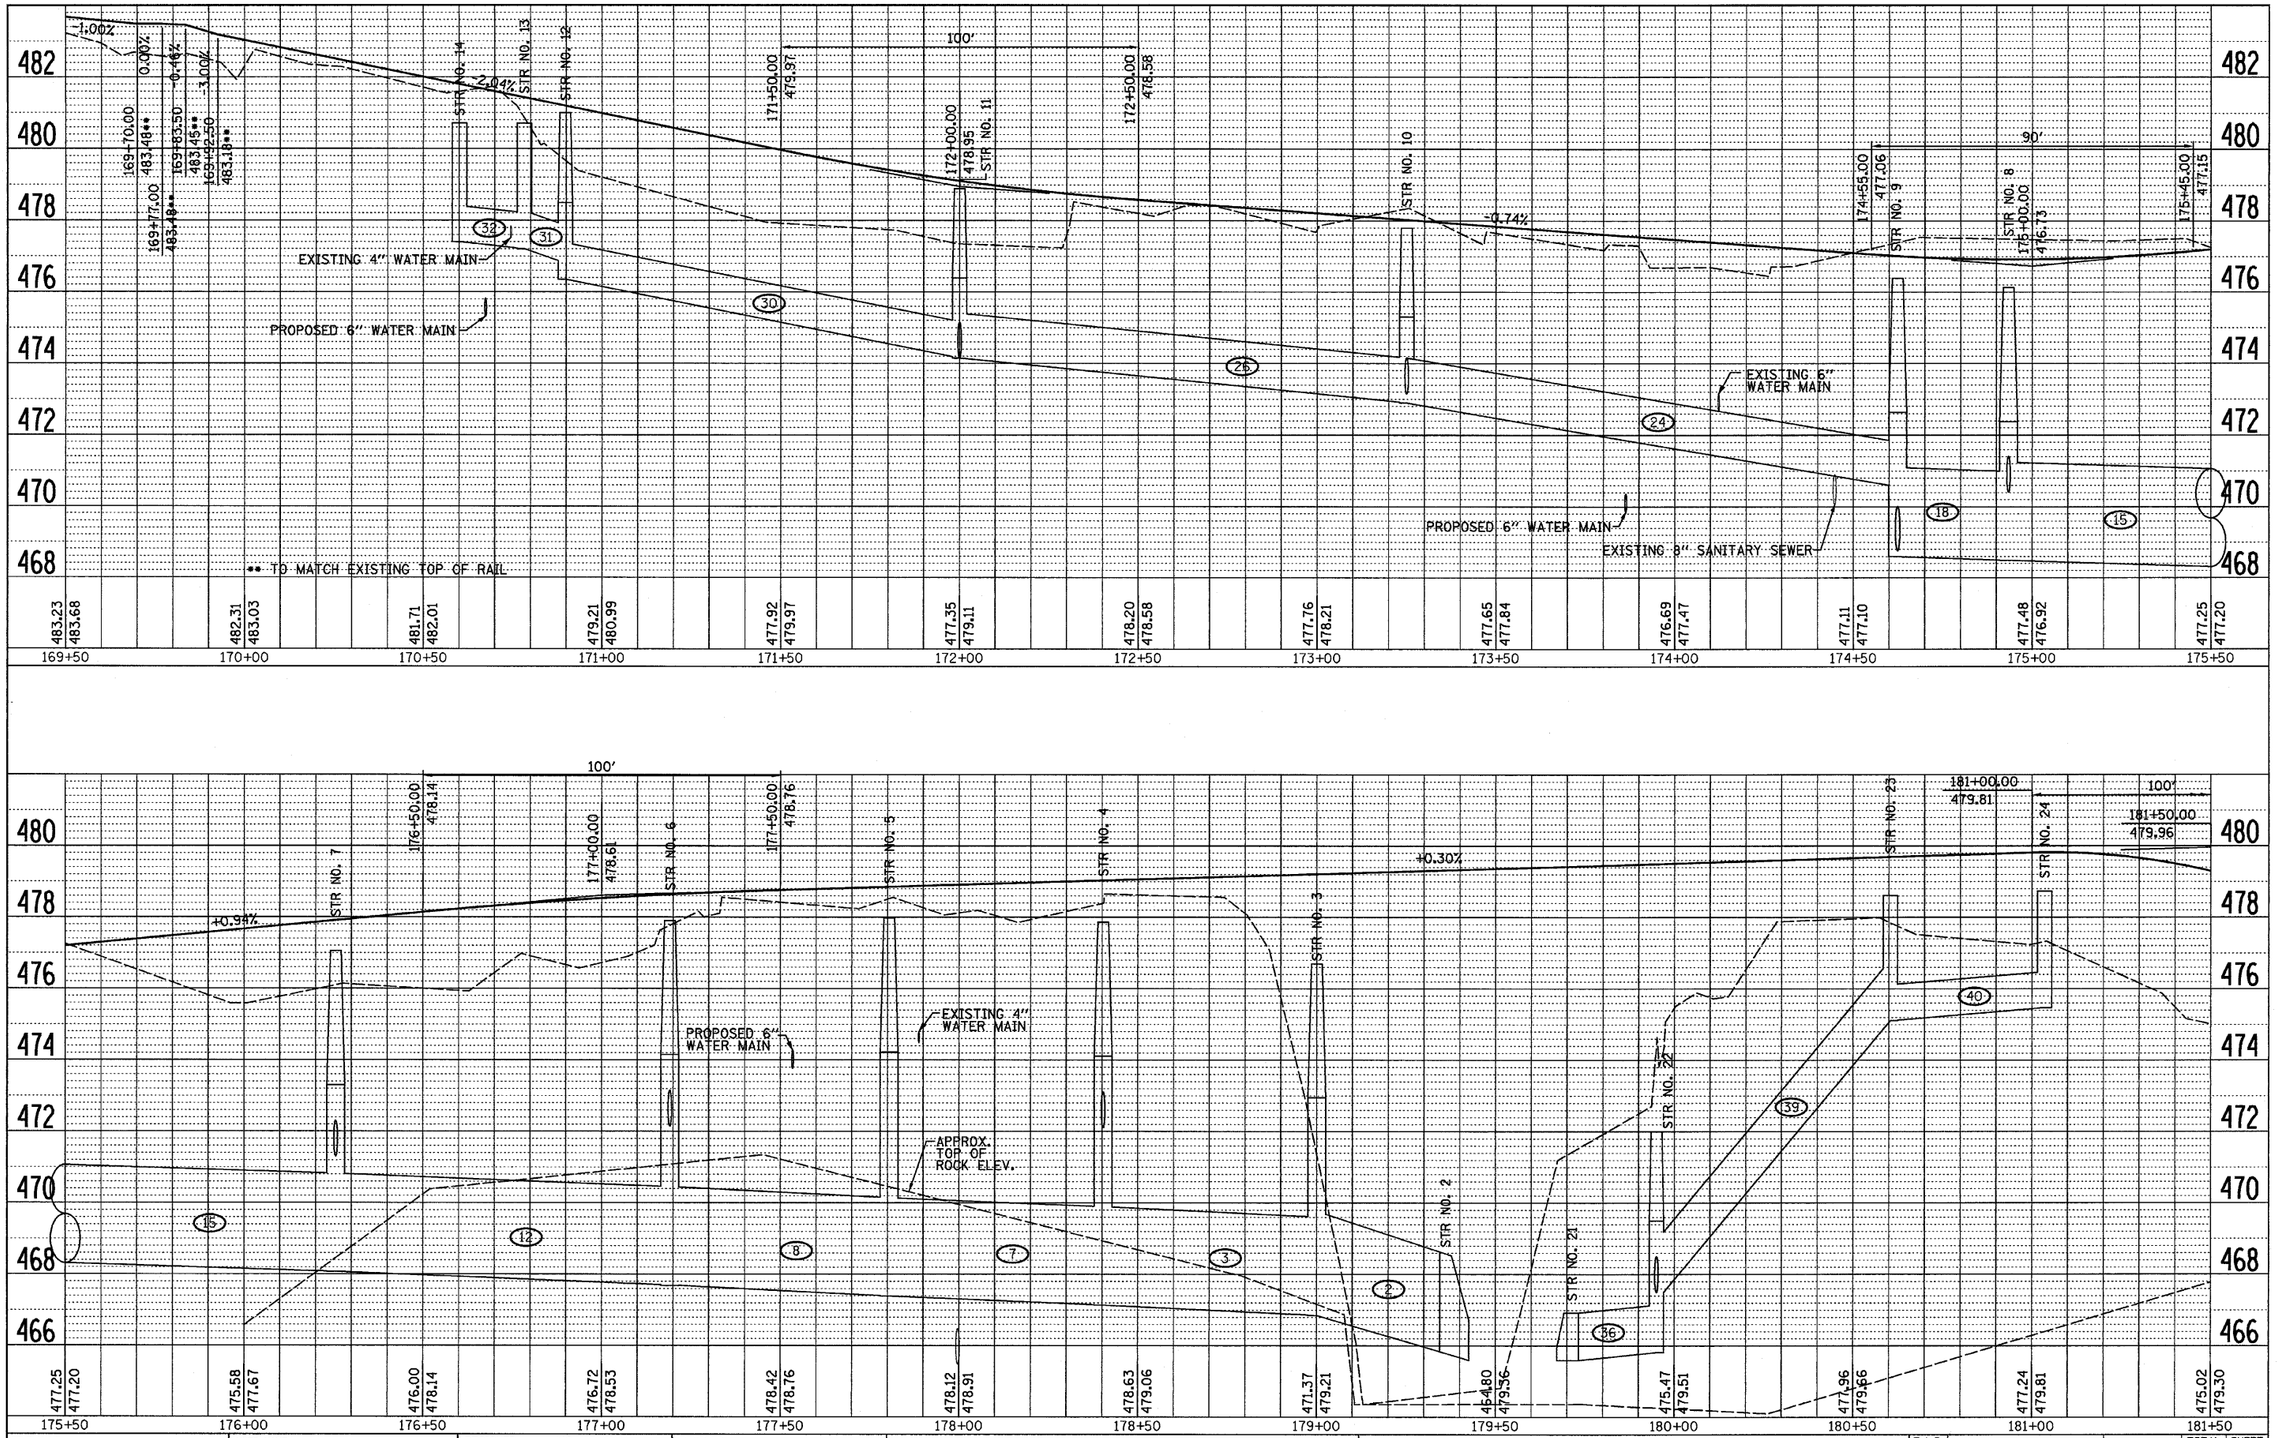

FILE NAME = D366547-SHT-PRF169-182.DGN	USER NAME = ---	DESIGNED - JKC	REVISED - ___	STATE OF ILLINOIS DEPARTMENT OF TRANSPORTATION	STORM SEWER PROFILE – IL RTE 178 (RELOCATED)	F.A.S. RTE. 1279	SECTION 6R, B	COUNTY LASALLE	TOTAL SHEETS 190	SHEET NO. 26
		DRAWN - NV	REVISED - ___					CONTRACT NO. 66547		
	PLOT SCALE = 1"=20'	CHECKED - JKC	REVISED - ___							
	PLOT DATE = 08/10	DATE - 08/10	REVISED - ___		SCALE: 1"=20' SHEET NO. __ OF ___ SHEETS STA. 169+50 TO STA. 181+50	FED. ROAD DIST. NO. _	ILLINOIS	FED. AID PROJECT		