PLAN	DRAWN BY	DATE
NOTE BOOK	PLOTTED	
NO.	ALIGNMENT CHECKED	
	GRADES CHECKED	
	STRUCTURE NO(S) CHKD	
	CADD FILE NAME	

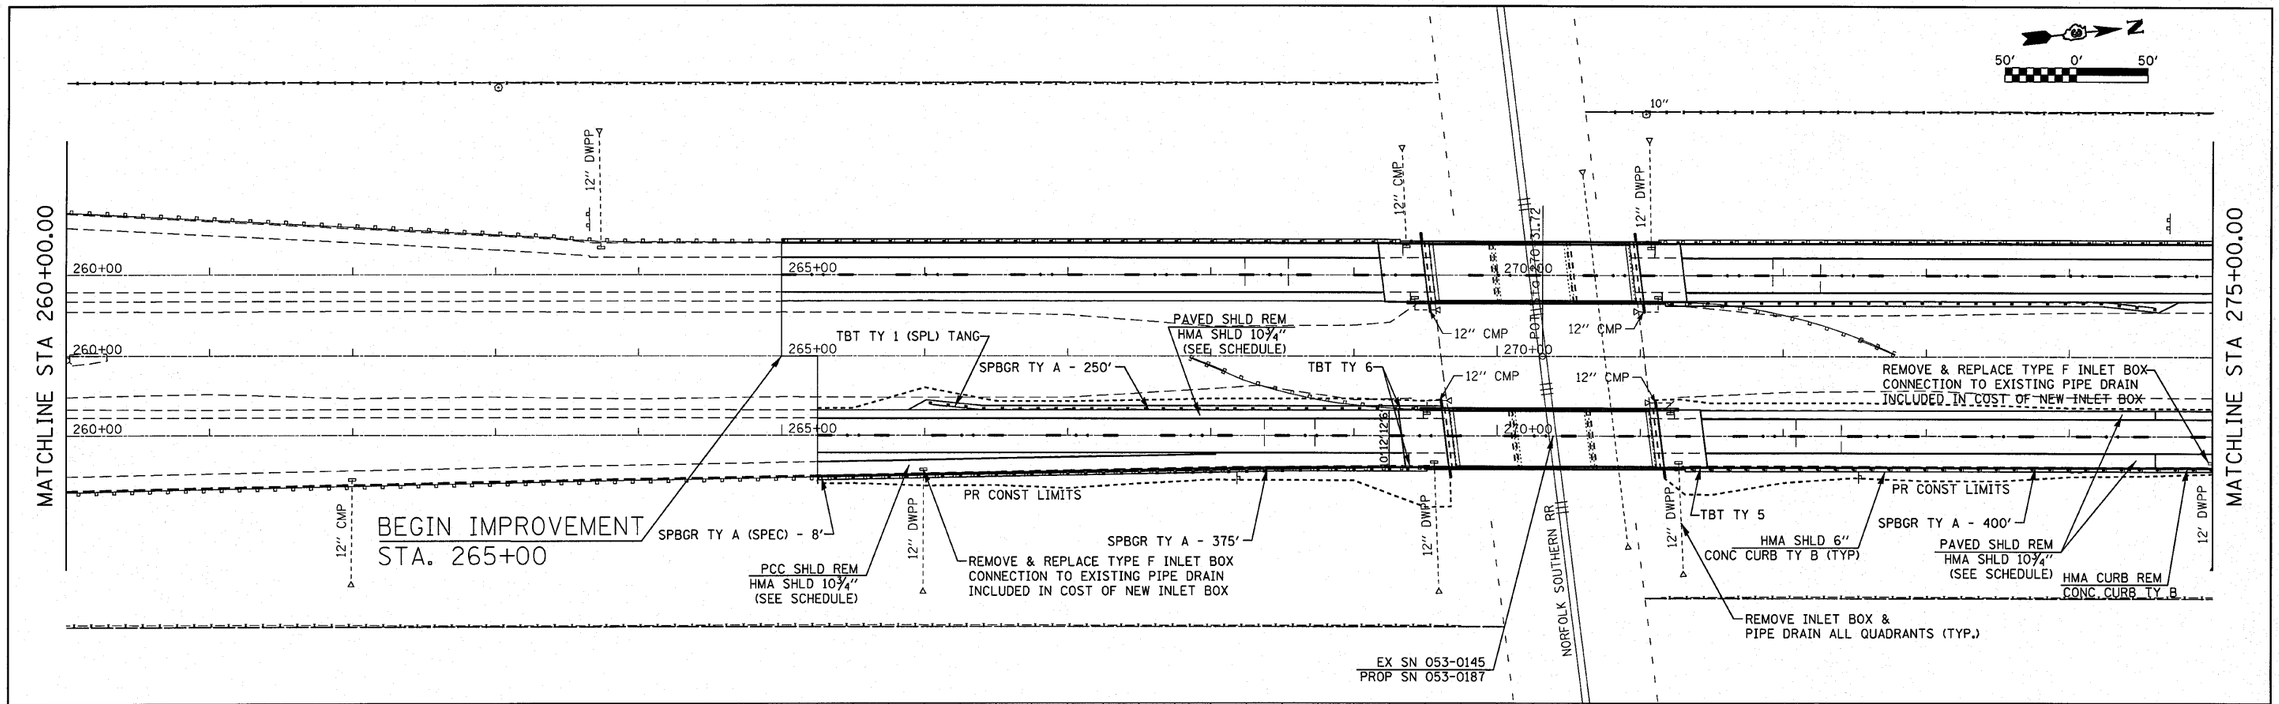

PROFILE	DRAWN BY	DATE
NOTE BOOK	PLOTTED	
NO.	GRADES CHECKED	
	ALIGNMENT CHECKED	
	STRUCTURE NO(S) CHKD	

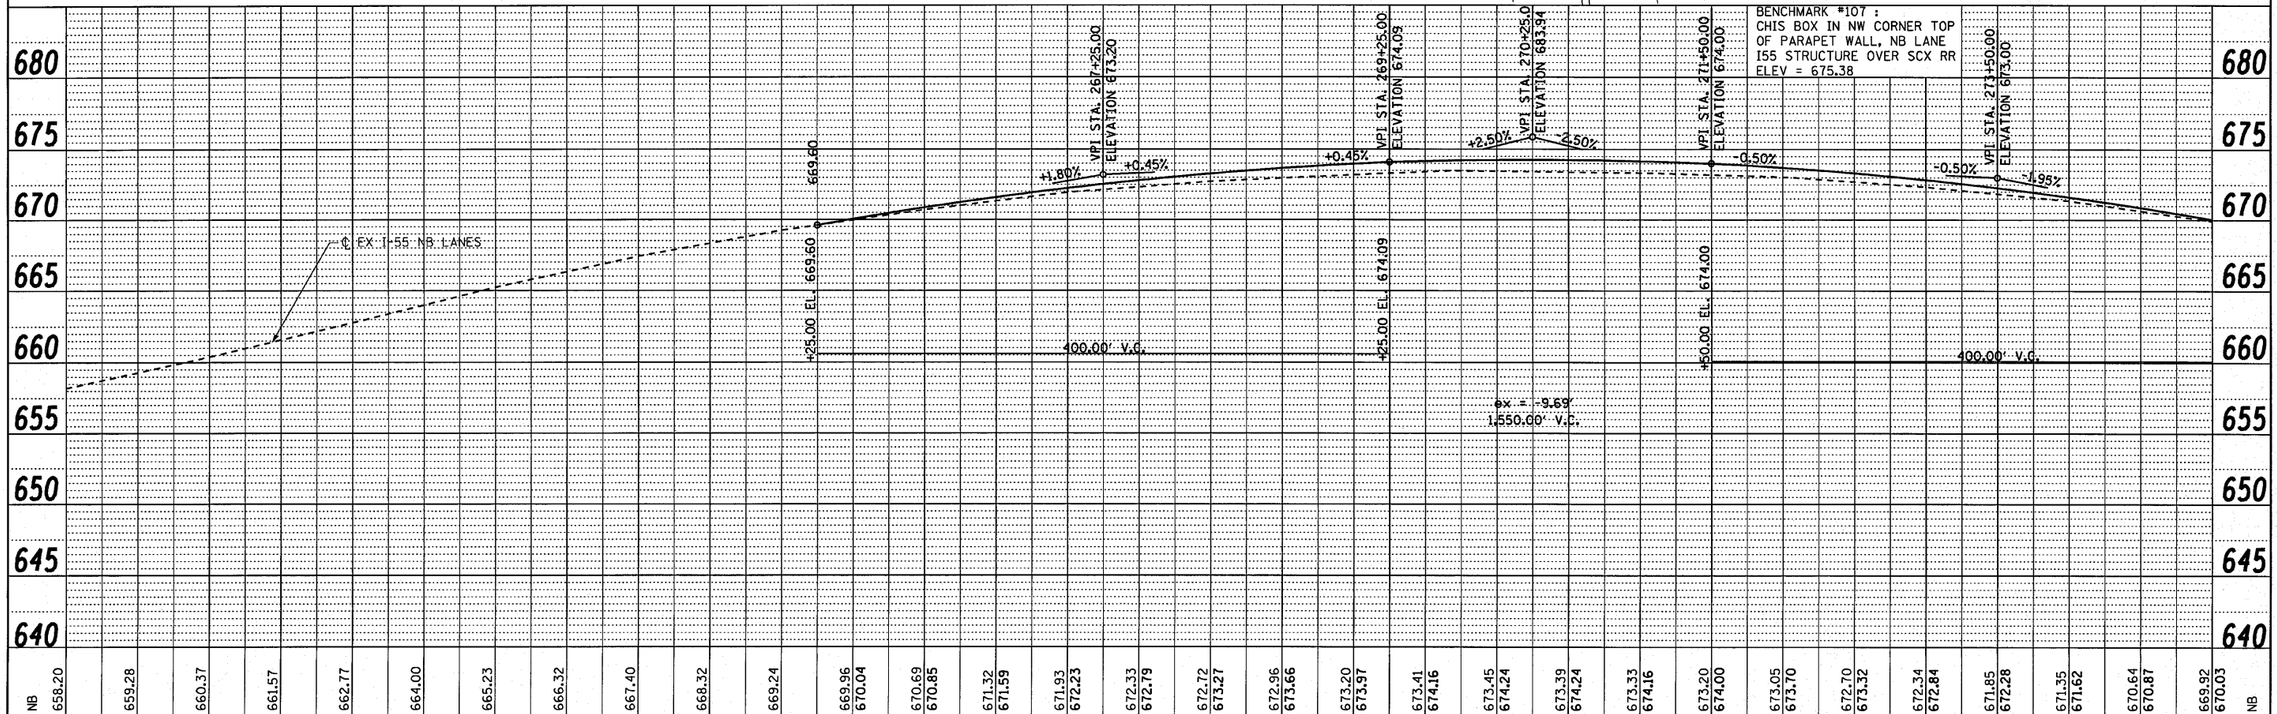

FILE NAME =	USER NAME = duncanbd	DESIGNED -	REVISED -
c:\pw_work\pwidot\duncanbd\dms50148\d366856-sht-plnprfl.dgn		DRAWN -	REVISED -
	PLOT SCALE = 50.0000 ' / IN.	CHECKED -	REVISED -
CB JOB NO 85084-8	PLOT DATE = Aug 11, 2010 - 02:55:17 PM	DATE -	REVISED -

STATE OF ILLINOIS
DEPARTMENT OF TRANSPORTATION

PLAN AND PROFILE NORTHBOUND

SCALE: 1=50 | SHEET NO. 2 OF 3 SHEETS | STA. 260+00.00 TO STA. 275+00.00

F.A.I. RTE.	SECTION	COUNTY	TOTAL SHEETS	SHEET NO.
55	(53-1)HBR & HBR-1	LIVINGSTON	102	13
		CONTRACT NO. 66856		
FED. ROAD DIST. NO.	ILLINOIS	FED. AID PROJECT		