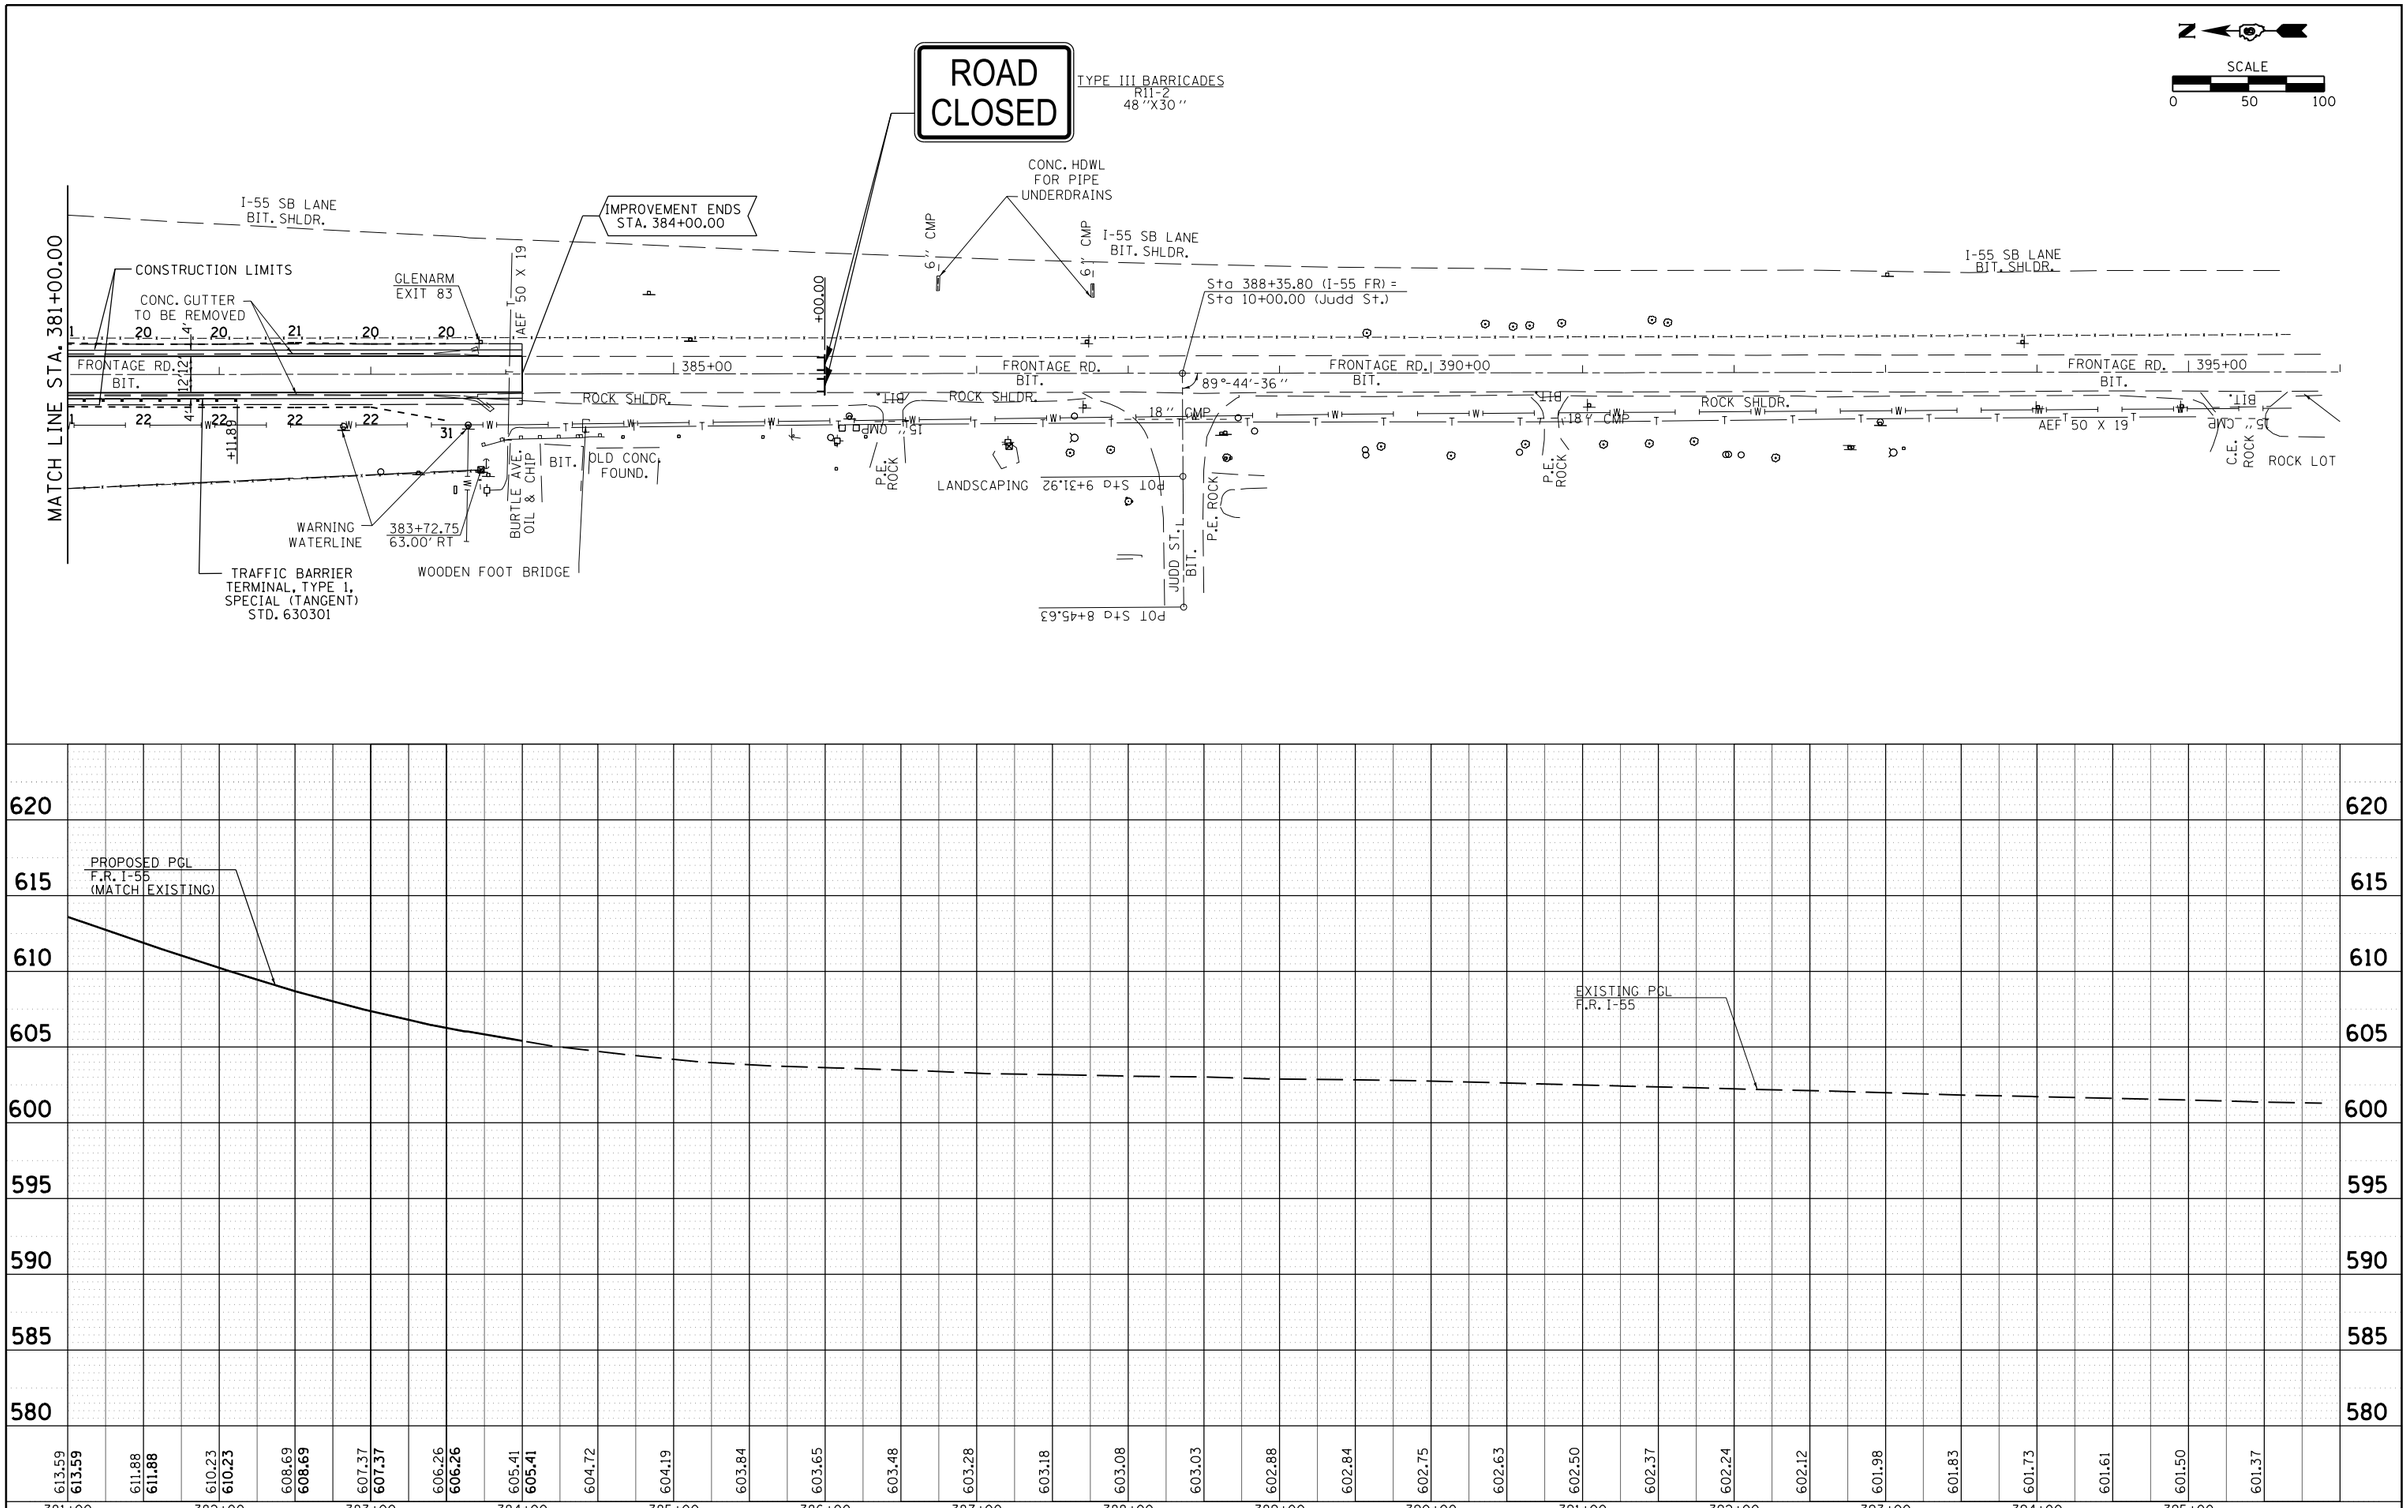

PLAN
NOTE BOOK NO.
SURVEYED
PLOTTED
ALIGNMENT CHECKED
RT. OF WAY CHECKED
CADD FILE NAME
BY
DATE

PROFILE
NOTE BOOK NO.
SURVEYED
PLOTTED
GRADES CHECKED
B.M. NOTED
STRUCTURE NOTAT'NS CH'KD
BY
DATE

FILE NAME = c:\pw_work\pwidot\laughlinrl\d0232385\D672692-sht-plnprf.dgn	USER NAME = laughlinrl	DESIGNED - CWG	REVISED -
		DRAWN - BWC	REVISED -
	PLOT SCALE = 100.0000 ' / in.	CHECKED - RMD	REVISED -
	PLOT DATE = Aug-12-2010 11:49:23AM	DATE - 02/09/09	REVISED -

STATE OF ILLINOIS
DEPARTMENT OF TRANSPORTATION

FR I-55 WEST

SCALE: | SHEET NO. 3 OF 3 SHEETS | STA. 381+00.00 TO STA. 396+00.00

F.A.U. RTE.	SECTION	COUNTY	TOTAL SHEETS	SHEET NO.
8159	110X-3VB-4	SANGAMON	78	14

CONTRACT NO. 72692

FED. ROAD DIST. NO. | ILLINOIS | FED. AID PROJECT