FINAL SURVEY	BY	DATE
SURVEYED		
PLOTTED		
TEMPLATE		
NOTE BOOK		
AREAS		
NO.	AREAS CHECKED	

ORIGINAL SURVEY	BY	DATE
SURVEYED		
PLOTTED		
TEMPLATE		
NOTE BOOK		
AREAS		
NO.	AREAS CHECKED	

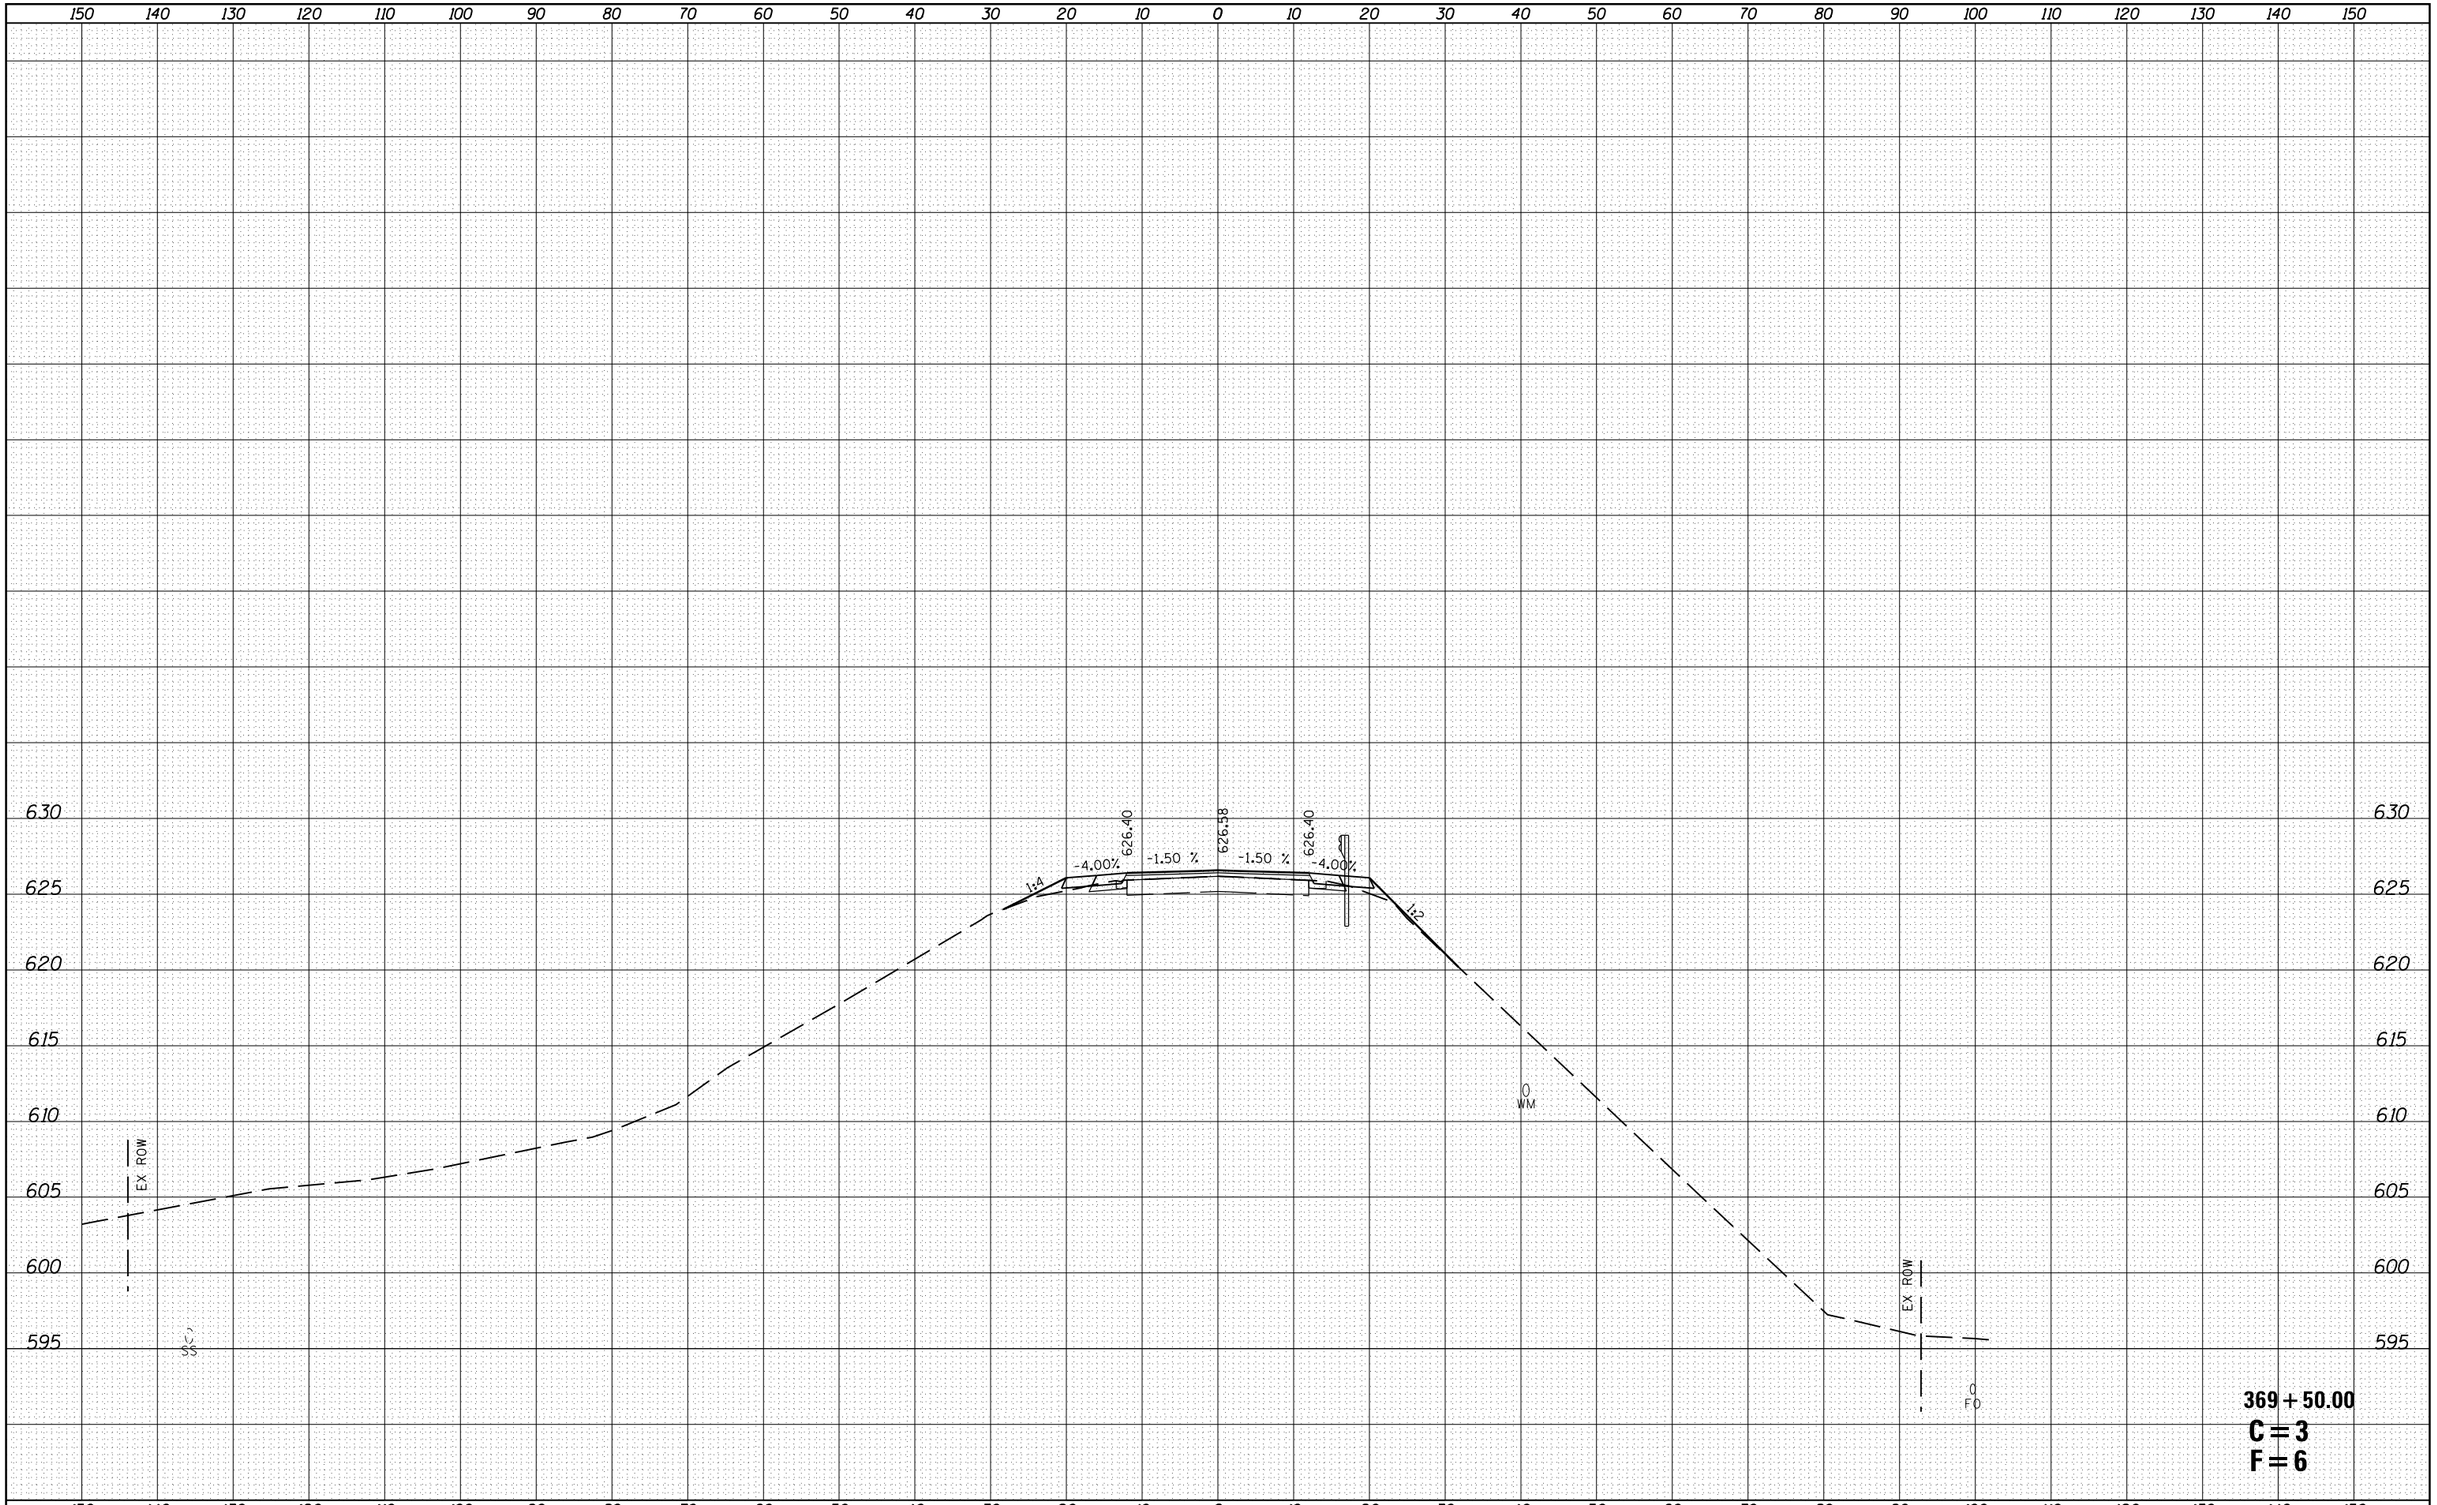

FILE NAME =	USER NAME = laughlinrl	DESIGNED -	REVISED -
c:\pw_work\pwidot\laughlinrl\d0232385\D672692-sht-E001xssht.dgn		DRAWN -	REVISED -
	PLOT SCALE = 20.0000 ' / in.	CHECKED -	REVISED -
	PLOT DATE = Aug-12-2010 11:52:12AM	DATE -	REVISED -

STATE OF ILLINOIS
DEPARTMENT OF TRANSPORTATION

FR I-55 WEST

SCALE: | SHEET NO. 11 OF 26 SHEETS | STA. 369+50.00 | STA. 369+50.00

F.A.U. RTE.	SECTION	COUNTY	TOTAL SHEETS	SHEET NO.
8159	110X-3VB-4	SANGAMON	78	63
		CONTRACT NO. 72692		
		ILLINOIS	FED. AID PROJECT	