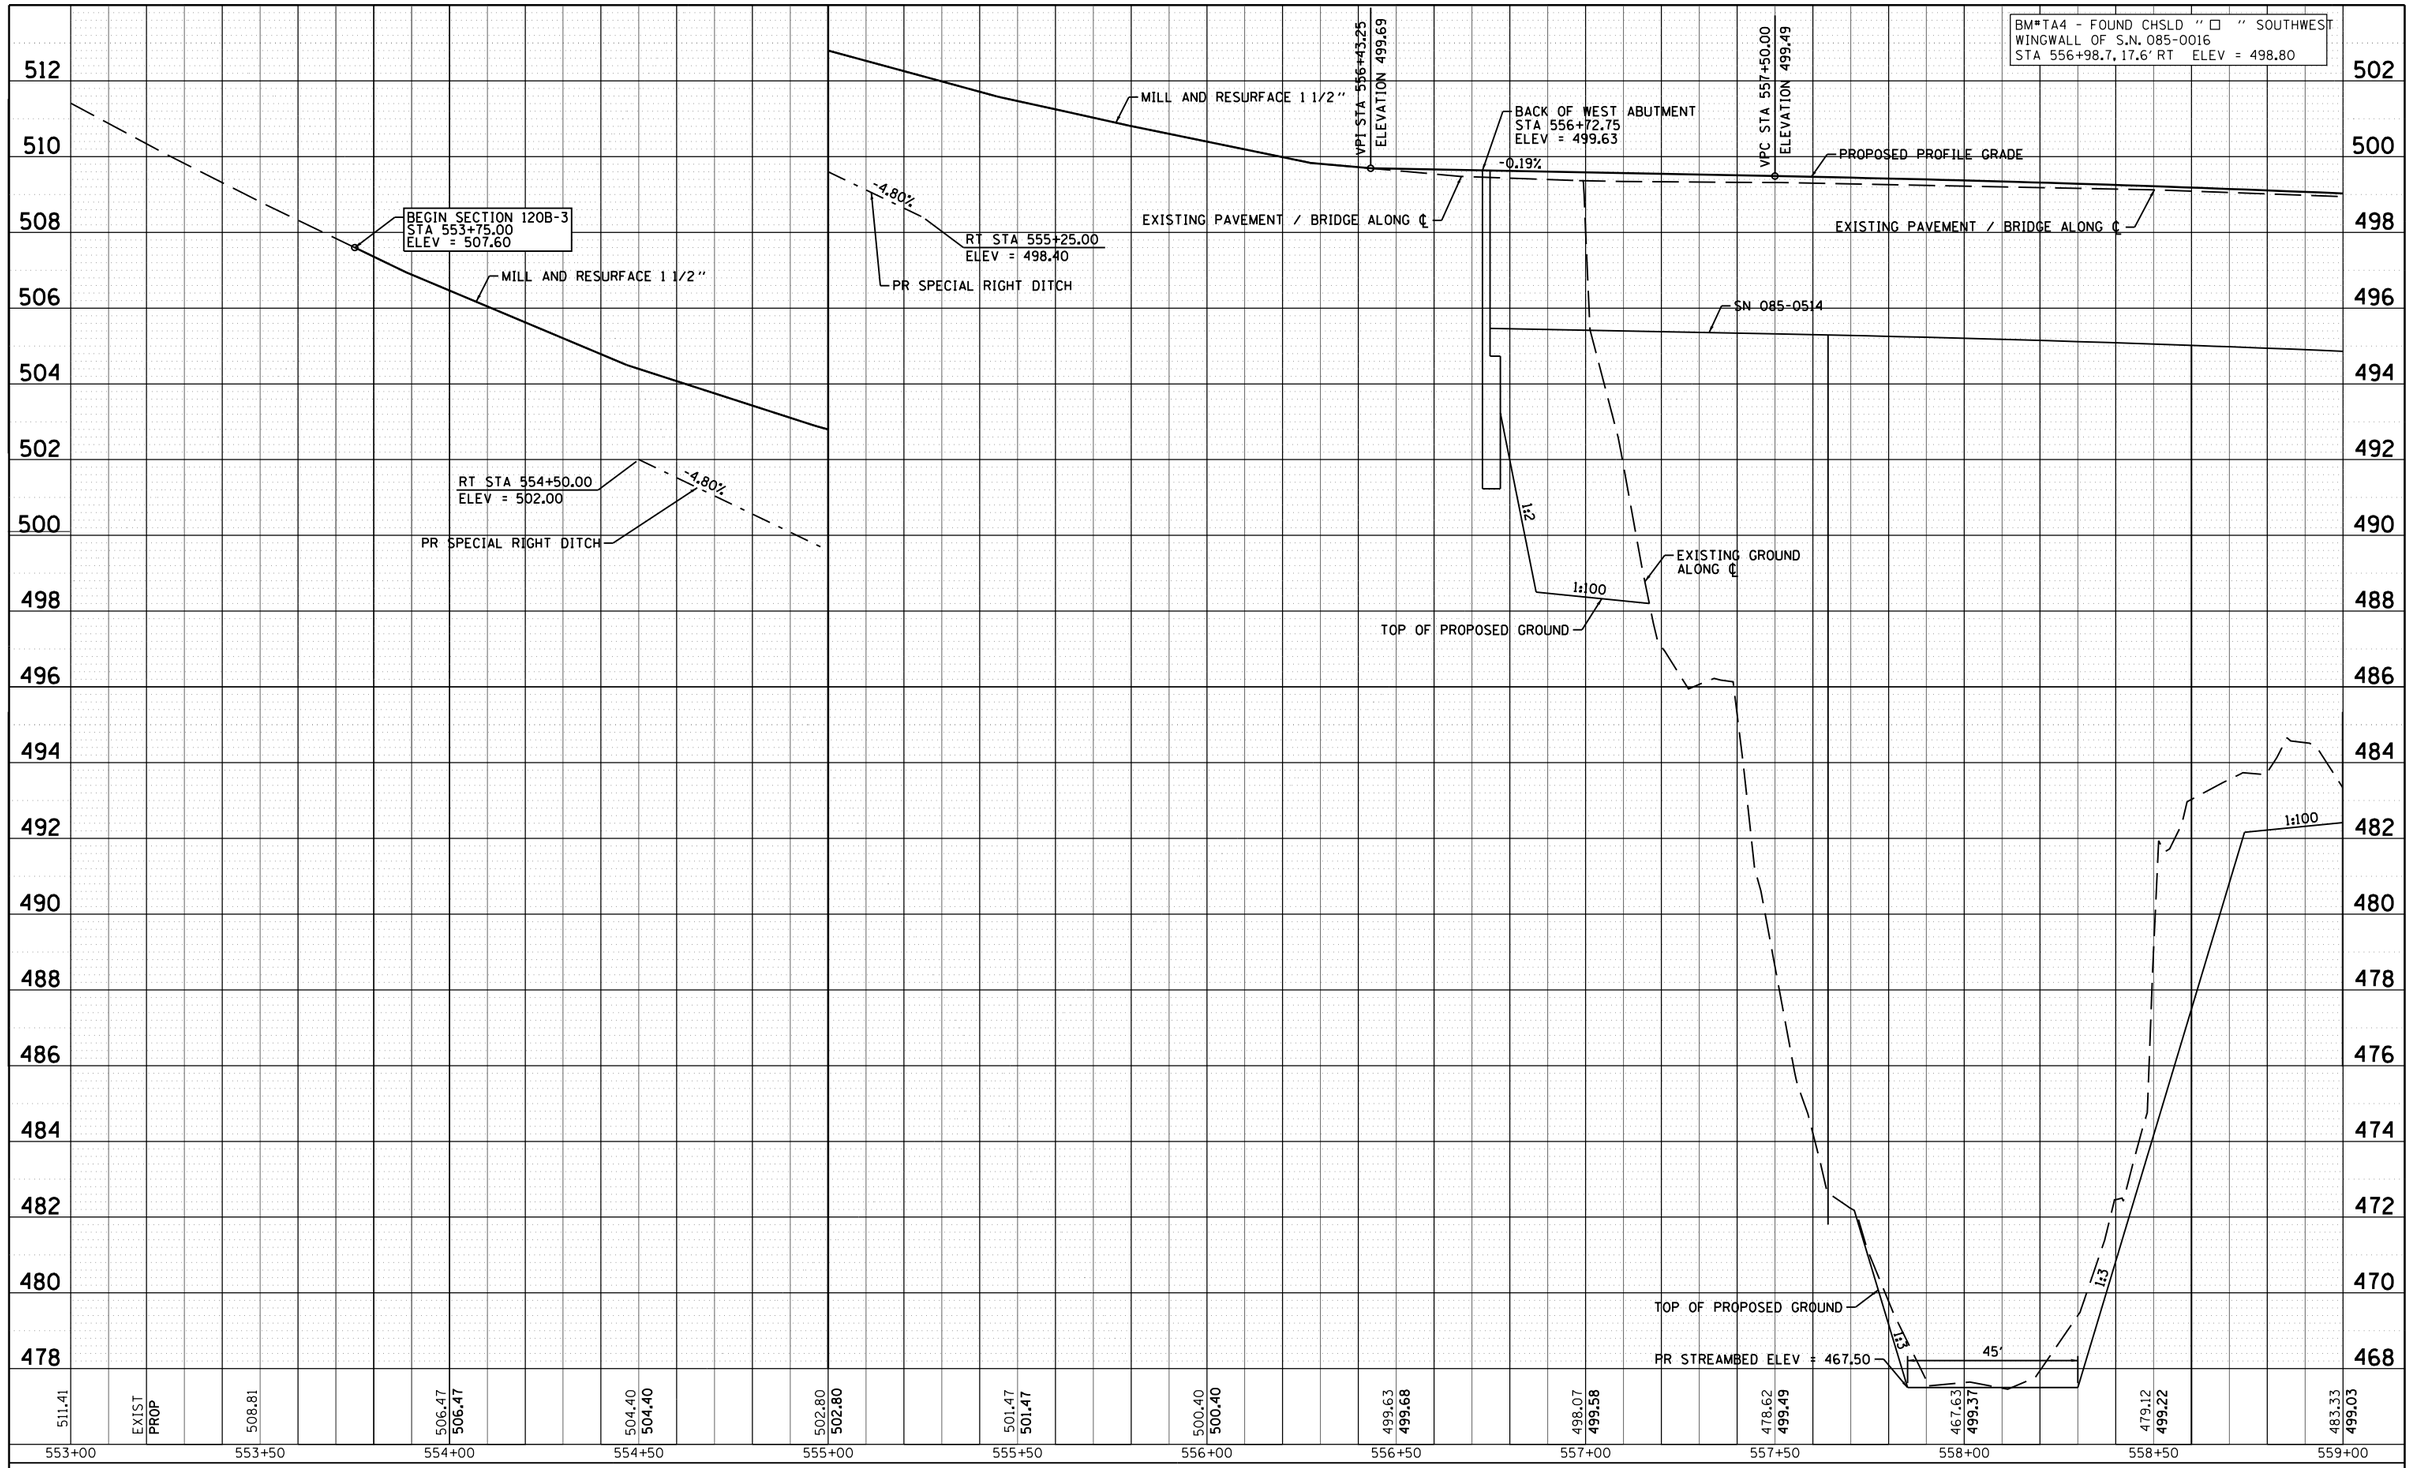

PLAN

SURVEYED	
PLOTTED	
ALIGNMENT CHECKED	
RT. OF WAY CHECKED	
CADD FILE NAME	
NOTE BOOK	
NO.	

DATE	BY

PROFILE

SURVEYED	
PLOTTED	
GRADES CHECKED	
BM. NOTED	
STRUCTURE NOTATNS CHKD	
NOTE BOOK	
NO.	

DATE	BY

FILE NAME = c:\pw_work\pwidot\laughlinrl\d0233251\D672403-sht-plan01.dgn	USER NAME = laughlinrl	DESIGNED -	REVISED -
		CHECKED -	REVISED -
	PLOT SCALE = 40.0000 ' / in.	DRAWN -	REVISED -
	PLOT DATE = Aug-17-2010 01:28:05PM	CHECKED -	REVISED -

STATE OF ILLINOIS
DEPARTMENT OF TRANSPORTATION

PROFILE SHEET

SCALE: 1"=20' | SHEET NO. 2 OF 4 SHEETS | STA. 553+00 STA. 559+00

F.A.P. RTE.	SECTION	COUNTY	TOTAL SHEETS	SHEET NO.
713	120B-3	SCHUYLER	75	17
		CONTRACT NO. 72A03		
FED. ROAD DIST. NO.	ILLINOIS	FED. AID PROJECT		