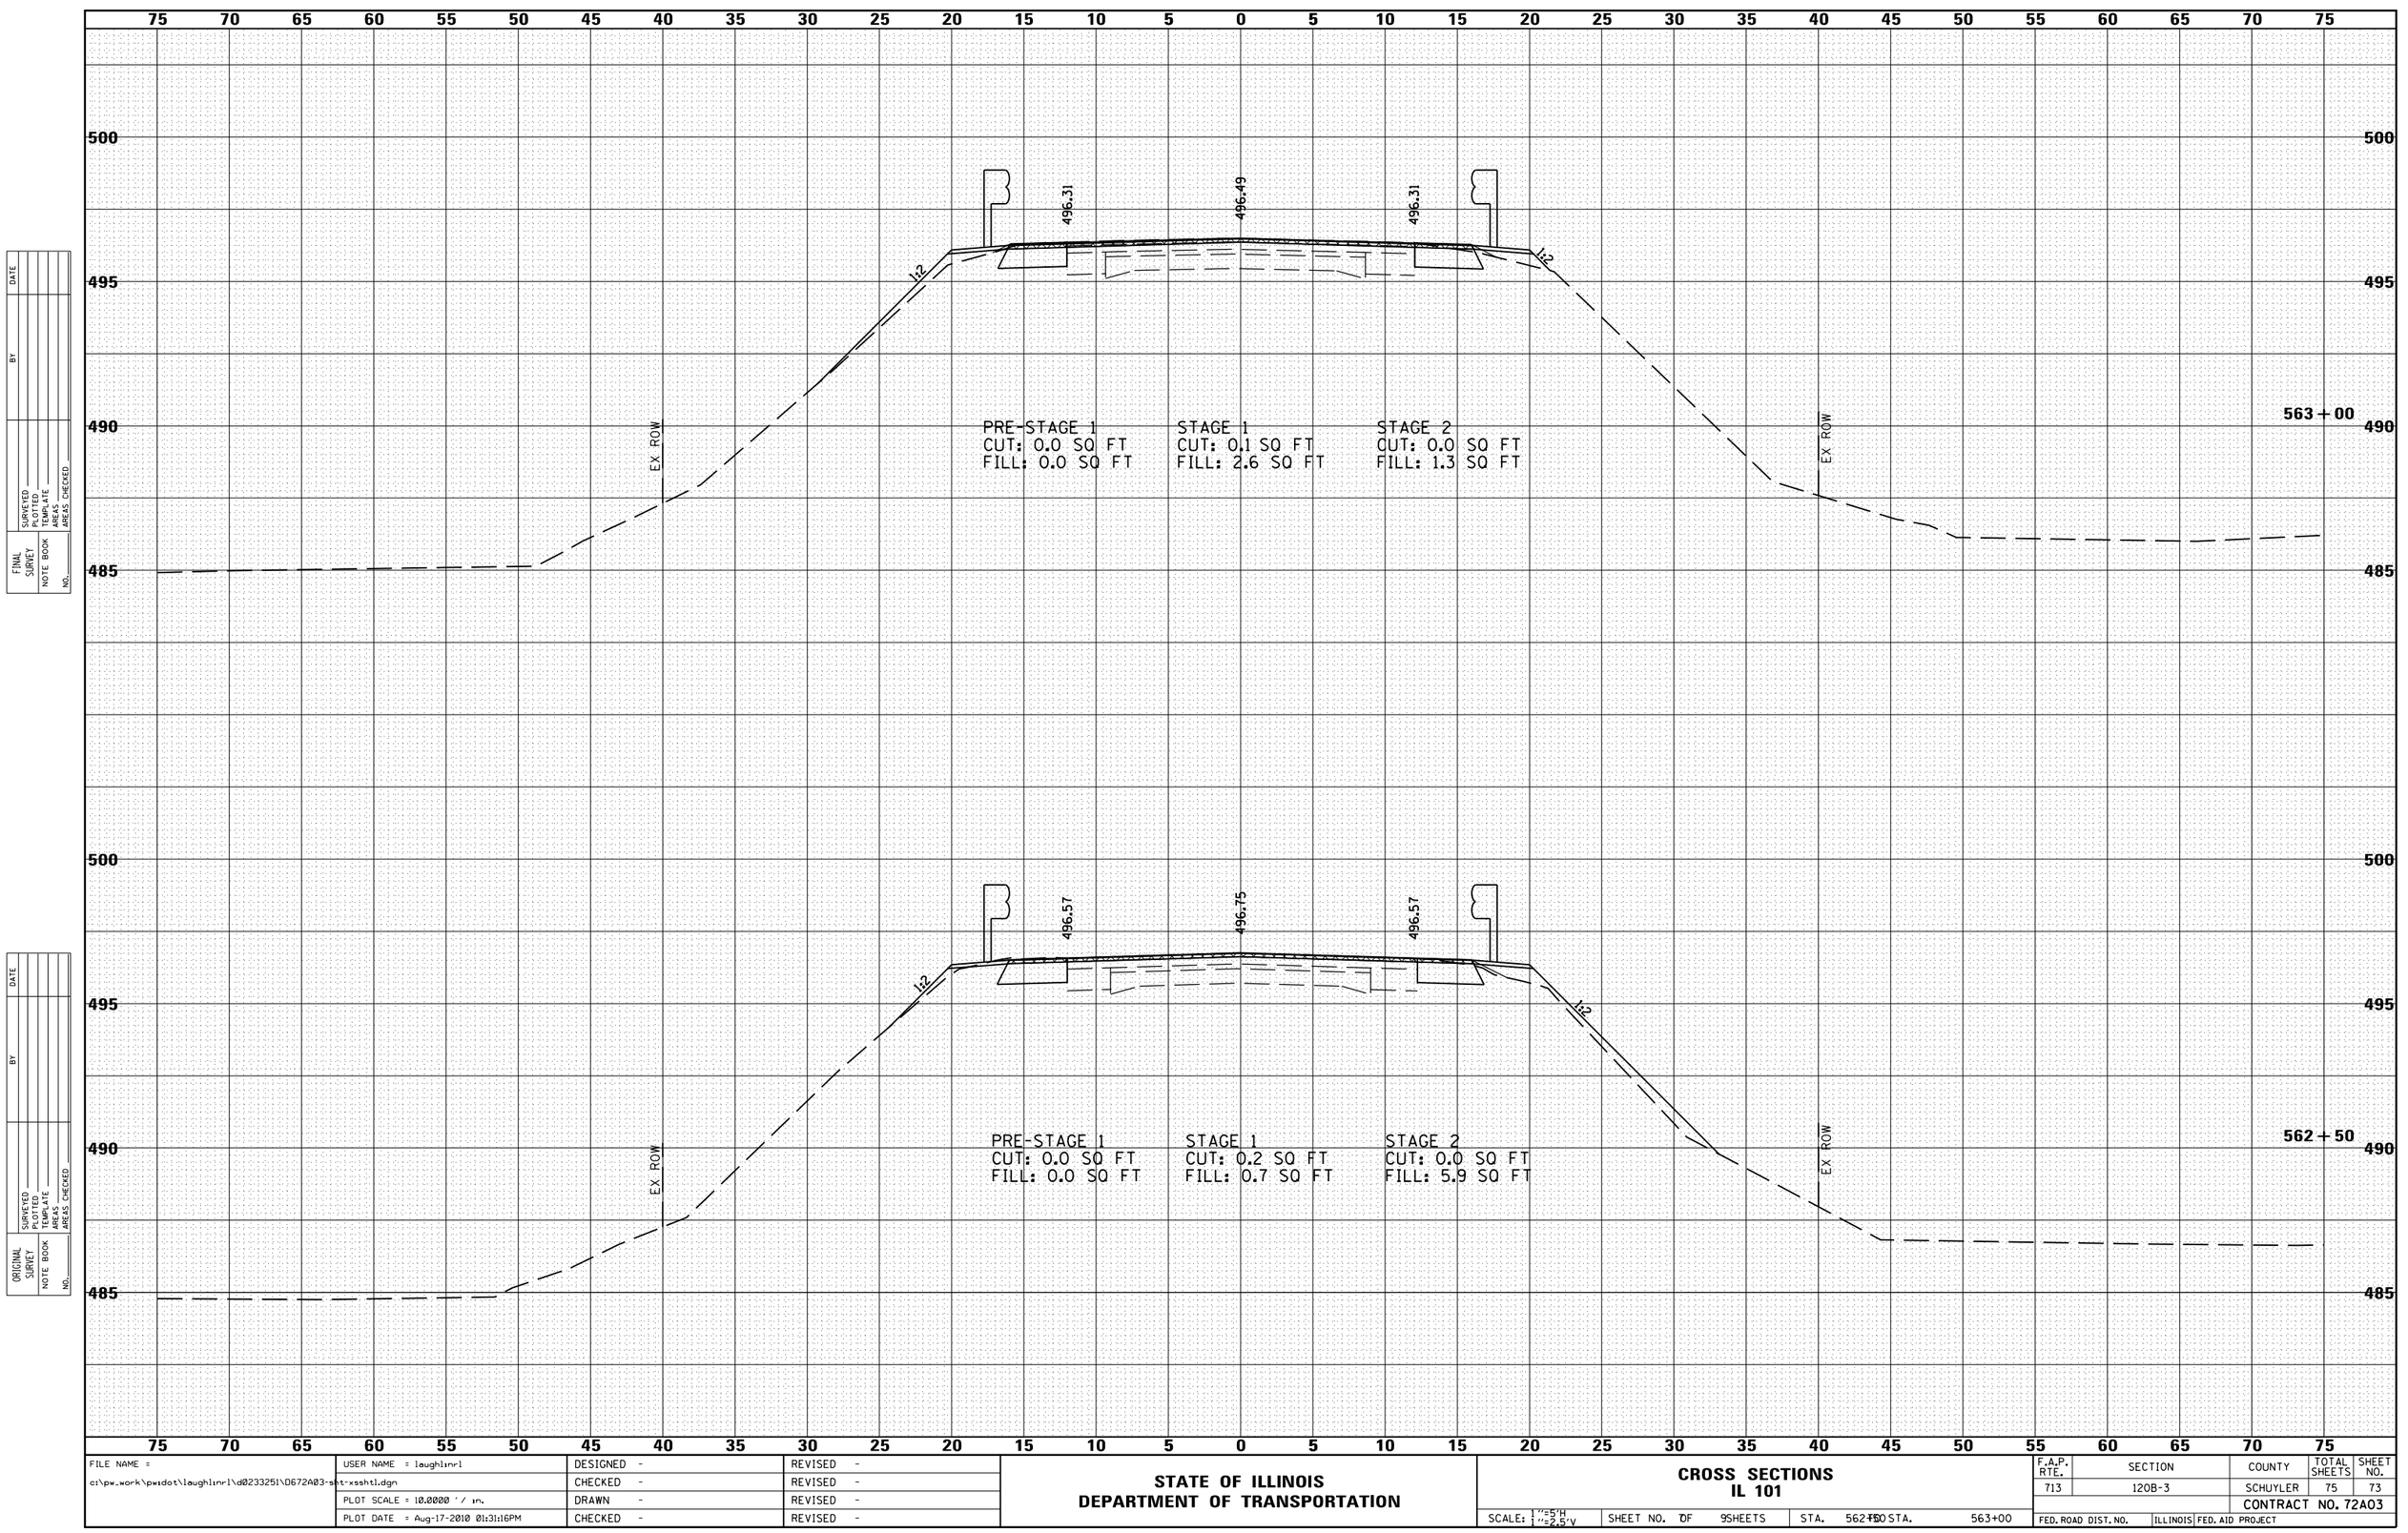

FINAL SURVEY	NOTE BOOK	NO.	SURVEYED	PLOTTED	TEMPLATE	AREAS	AREAS CHECKED	BY	DATE
ORIGINAL SURVEY									

FILE NAME =	USER NAME = laughlinrl	DESIGNED -	REVISED -
c:\pw_work\pwidot\laughlinrl\d0233251\D672A03-sht-xssht1.dgn		CHECKED -	REVISED -
	PLOT SCALE = 10.0000 ' / in.	DRAWN -	REVISED -
	PLOT DATE = Aug-17-2010 01:31:16PM	CHECKED -	REVISED -

STATE OF ILLINOIS
DEPARTMENT OF TRANSPORTATION

CROSS SECTIONS
IL 101

SCALE: 1"=5'H, 1"=2.5'V | SHEET NO. 7 OF 9 SHEETS | STA. 562+50 | STA. 563+00

F.A.P. RTE.	SECTION	COUNTY	TOTAL SHEETS	SHEET NO.
713	120B-3	SCHUYLER	75	73
		CONTRACT NO. 72A03		
FED. ROAD DIST. NO.	ILLINOIS	FED. AID PROJECT		