CONTRACT: 72D87
SHEET 9 OF 16

| ROUTE NO. | SECTION | COUNTY | SHEET NO. | SHEET |
|---|---|---|---|---|
| FAI 72 | * | SANGAMON | 559 | 264 |
| FED. ROAD DIST. NO. 7 | ILLINOIS | FED. AID PROJECT: | | |

SHEET NO. 11
44 SHEETS

*(84-9-4)A, HBK, BY, BY-1 Contract No 72541

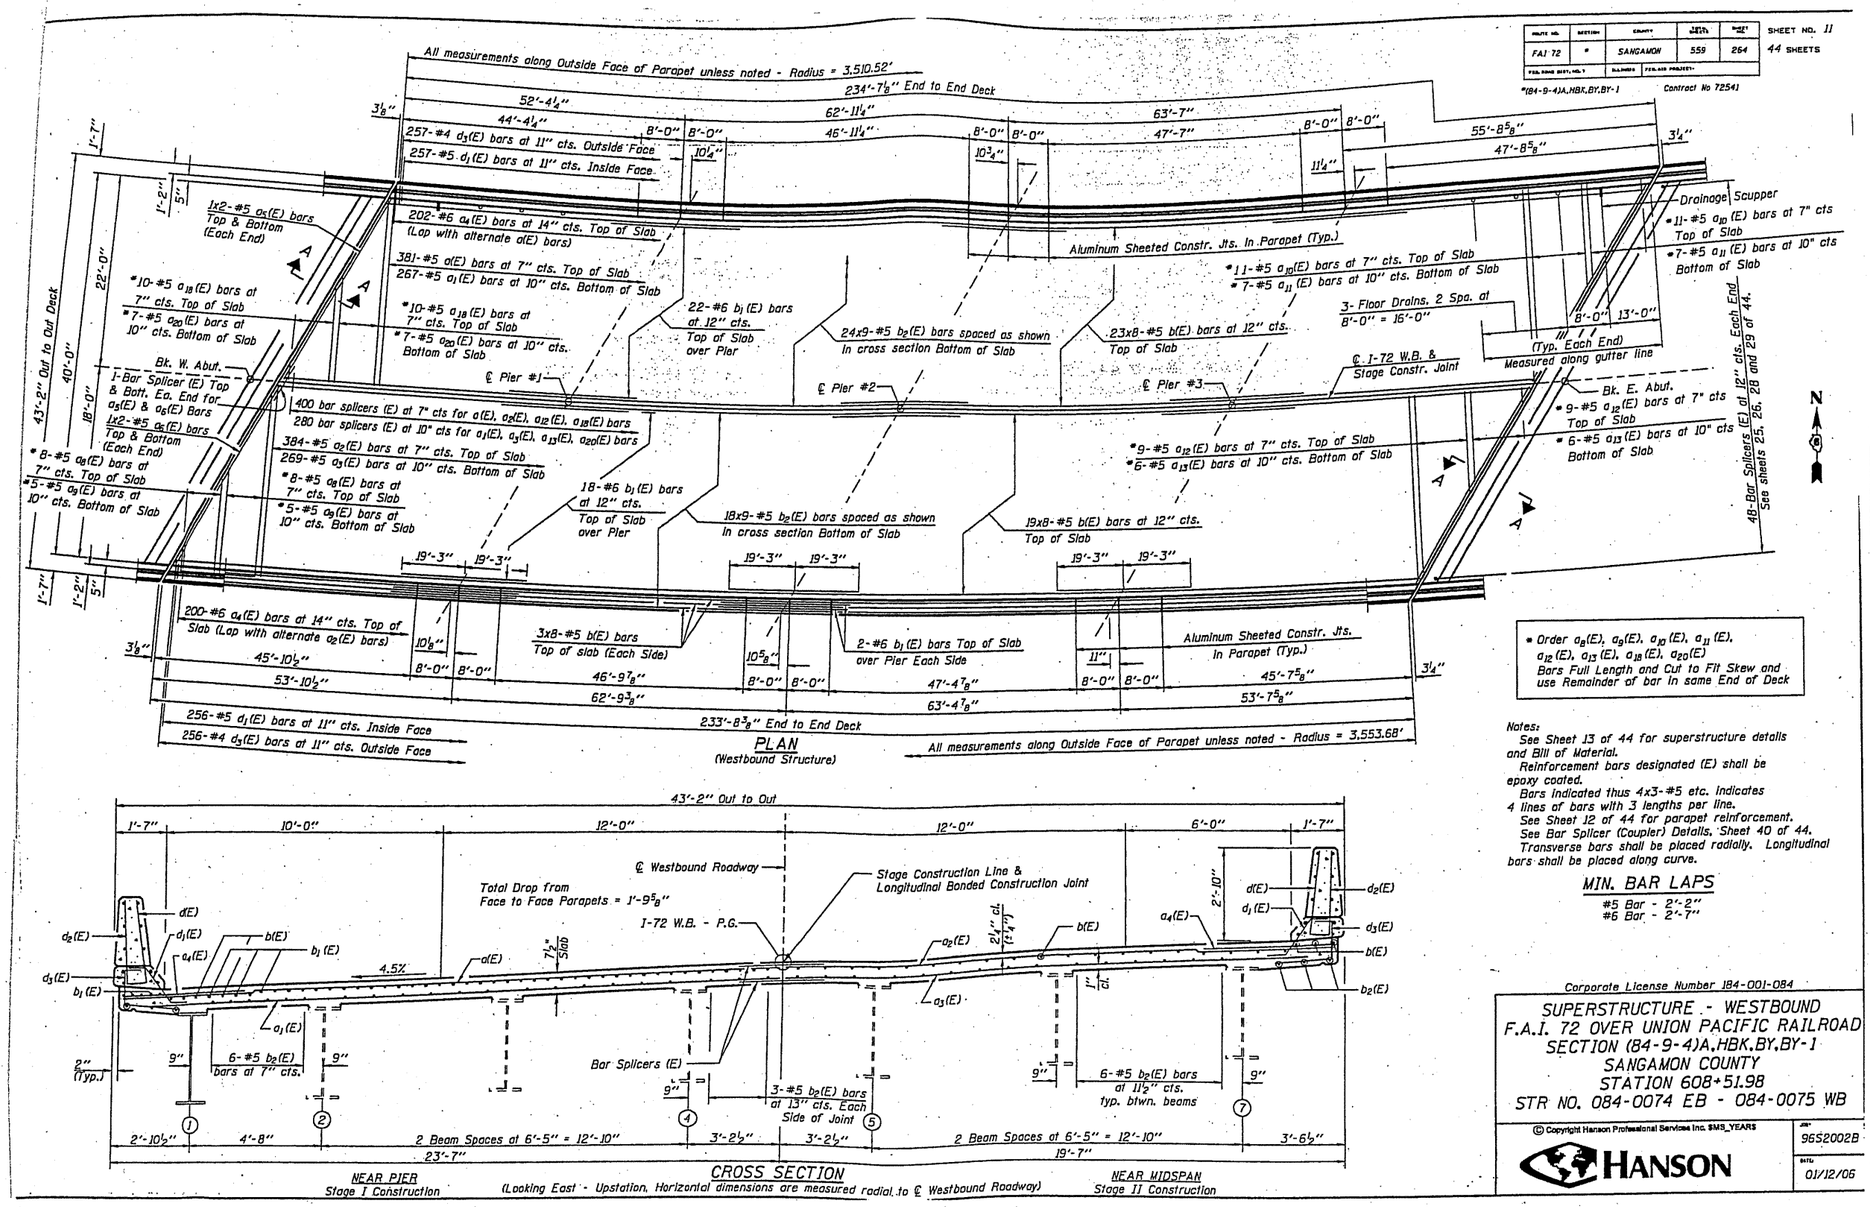


PLAN
(Westbound Structure)




NEAR PIER
Stage I Construction

CROSS SECTION
(Looking East - Upstation, Horizontal dimensions are measured radial to ℄ Westbound Roadway)

NEAR MIDSPAN
Stage II Construction

* Order a8(E), a9(E), a10(E), a11(E), a12(E), a13(E), a18(E), a20(E) Bars Full Length and Cut to Fit Skew and use Remainder of bar in same End of Deck

Notes:
See Sheet 13 of 44 for superstructure details and Bill of Material.
Reinforcement bars designated (E) shall be epoxy coated.
Bars indicated thus 4x3-#5 etc. indicates 4 lines of bars with 3 lengths per line.
See Sheet 12 of 44 for parapet reinforcement.
See Bar Splicer (Coupler) Details, Sheet 40 of 44.
Transverse bars shall be placed radially. Longitudinal bars shall be placed along curve.

MIN. BAR LAPS
#5 Bar - 2'-2"
#6 Bar - 2'-7"

Corporate License Number 184-001-084

SUPERSTRUCTURE - WESTBOUND
F.A.I. 72 OVER UNION PACIFIC RAILROAD
SECTION (84-9-4)A, HBK, BY, BY-1
SANGAMON COUNTY
STATION 608+51.98
STR NO. 084-0074 EB - 084-0075 WB

© Copyright Hanson Professional Services Inc. SMS_YEARS

HANSON

JOB# 96S2002B
DATE 01/12/06

FOR INFORMATION ONLY

EXISTING PLANS, SN 084-0074,0075
VARIOUS ROUTES
D6REHAB BDGE PAINTING 2011
MONT, SANG, SCHUY COUNTIES