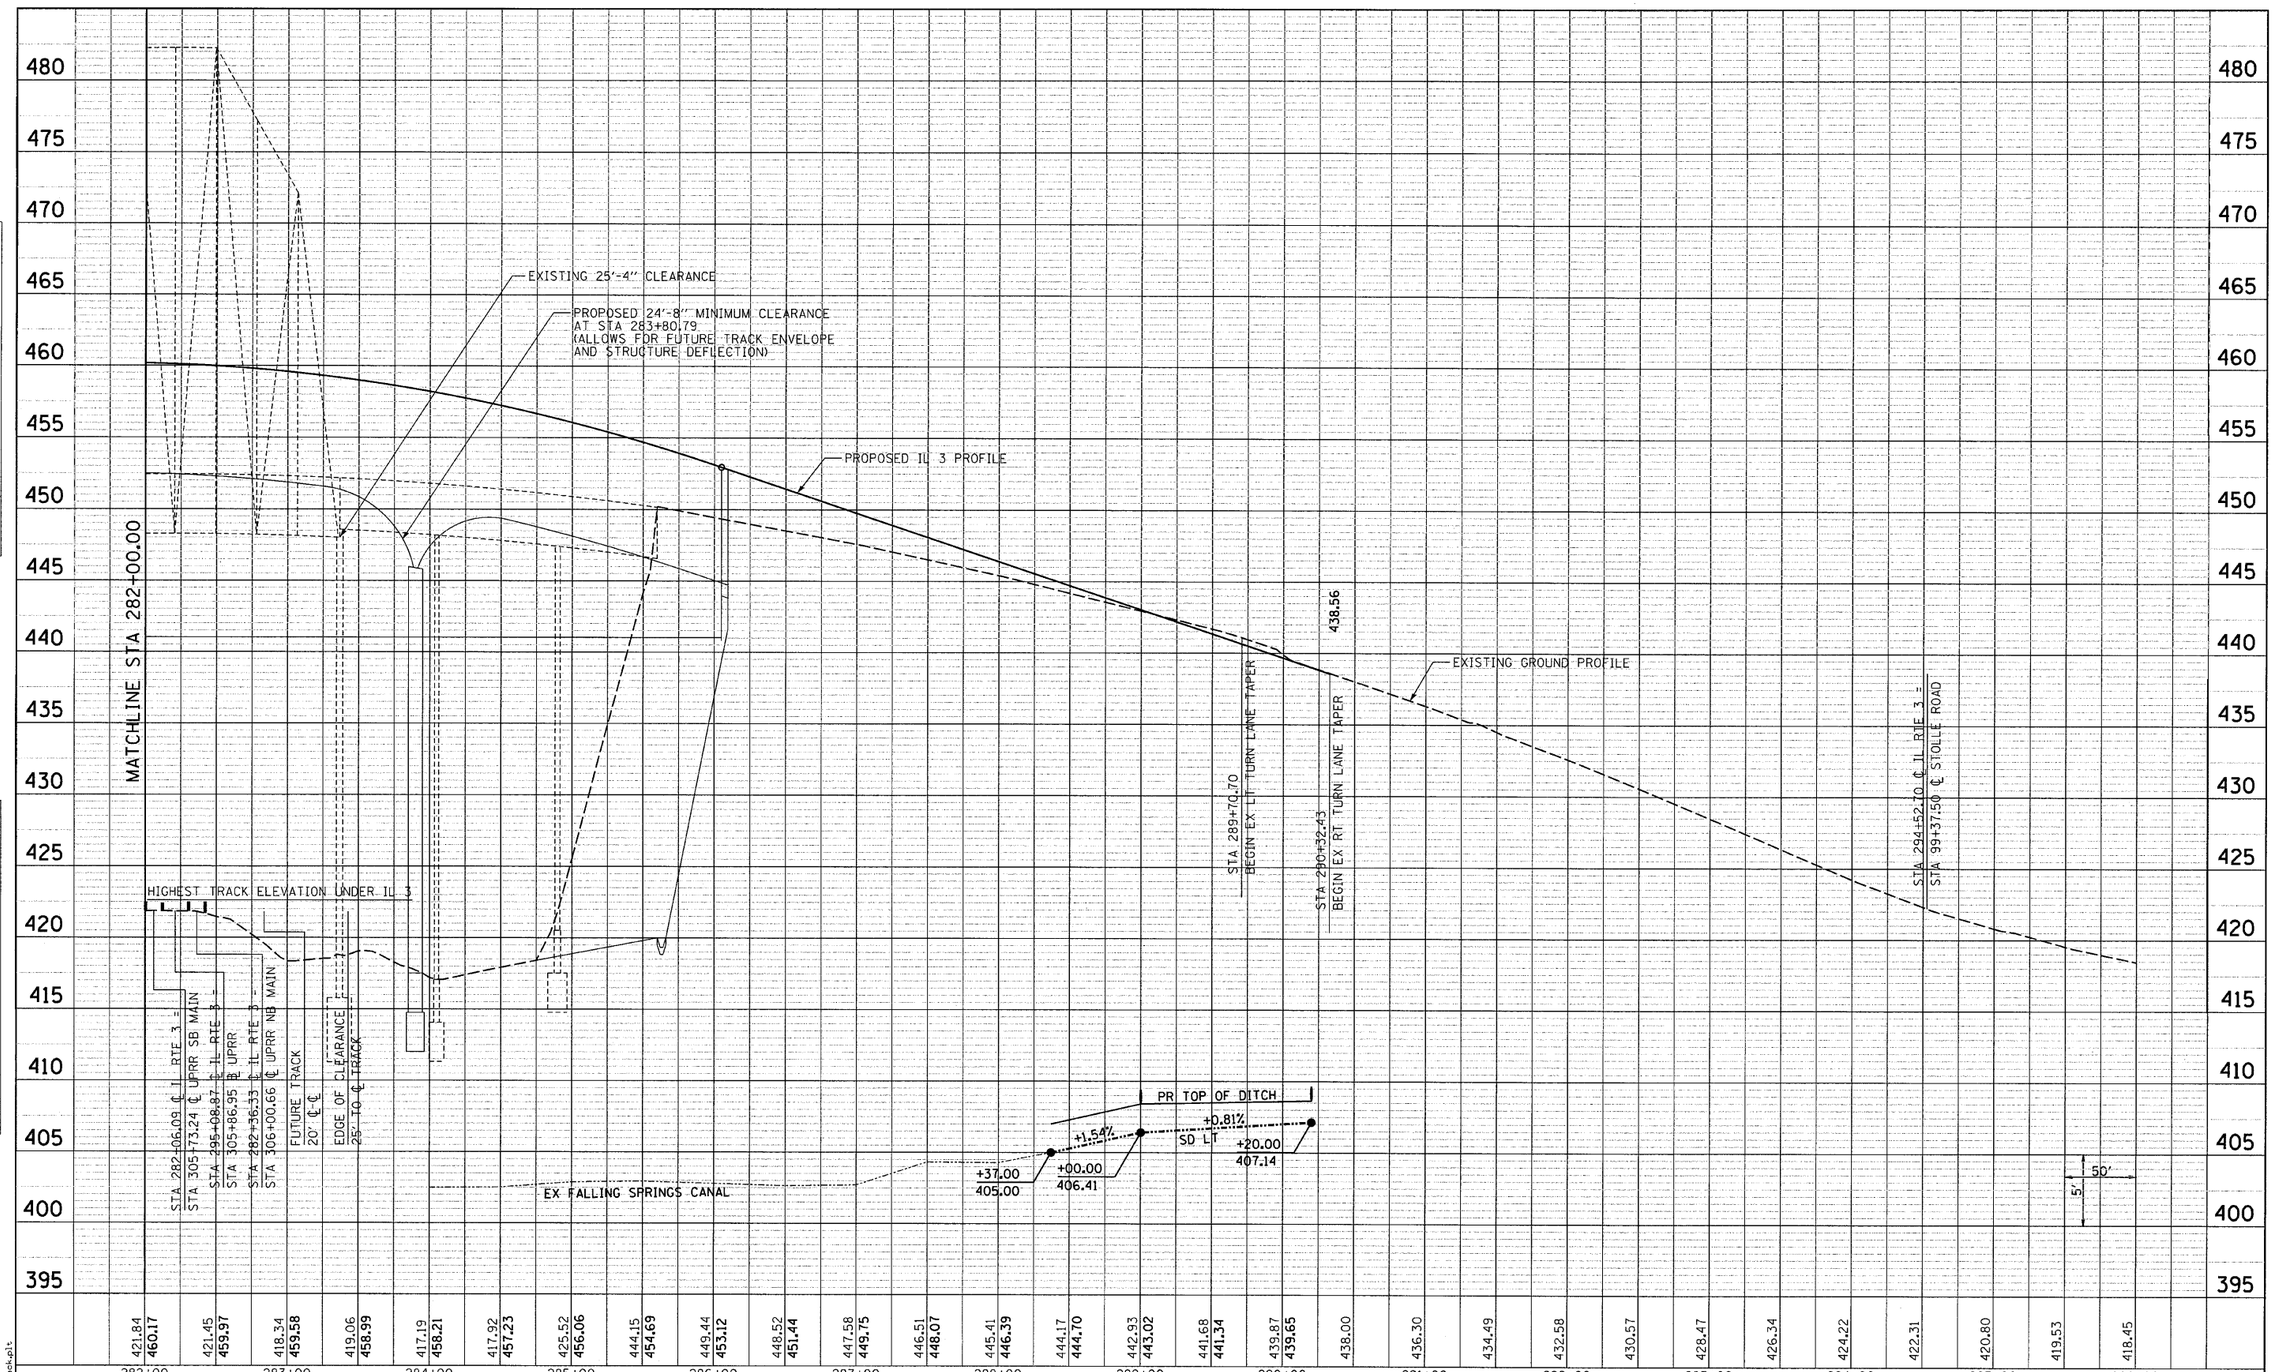

PLAN — NOTE BOOK NO. — SURVEYED / PLOTTED / ALIGNMENT CHECKED / RT. OF WAY CHECKED / CADD FILE NAME — BY — DATE

PROFILE — NOTE BOOK NO. — SURVEYED / PLOTTED / GRADES CHECKED / B.M. NOTED / STRUCTURE NOTAT'NS CH'KD — BY — DATE

LAST SAVED = 8/3/2010
PEN TABLE = V8-Half.tbl
PLOT DRIVER = TR-V8pdf-Black.plt

FILE NAME = i:\07078\cad\t_plans\010-D876882-Sht-Profile-IL3-02.dgn	USER NAME = beriechmann	DESIGNED -	REVISED -
		DRAWN -	REVISED -
	PLOT SCALE = 50.0023 ' / IN.	CHECKED -	REVISED -
	PLOT DATE = 8/9/2010 10:21:46 AM	DATE -	REVISED -

STATE OF ILLINOIS
DEPARTMENT OF TRANSPORTATION

HORNER & SHIFRIN, INC. ENGINEERS

IL 3 PROFILE

SCALE: 1" = 50' | SHEET NO. 2 OF 2 SHEETS | STA. 282+00.00 TO STA. 286+00.00

F.A.P. RTE.	SECTION	COUNTY	TOTAL SHEETS	SHEET NO.
312	64-1VBR	ST. CLAIR	259	21
		CONTRACT NO. 76882		
FED. ROAD DIST. NO.	ILLINOIS	FED. AID PROJECT		