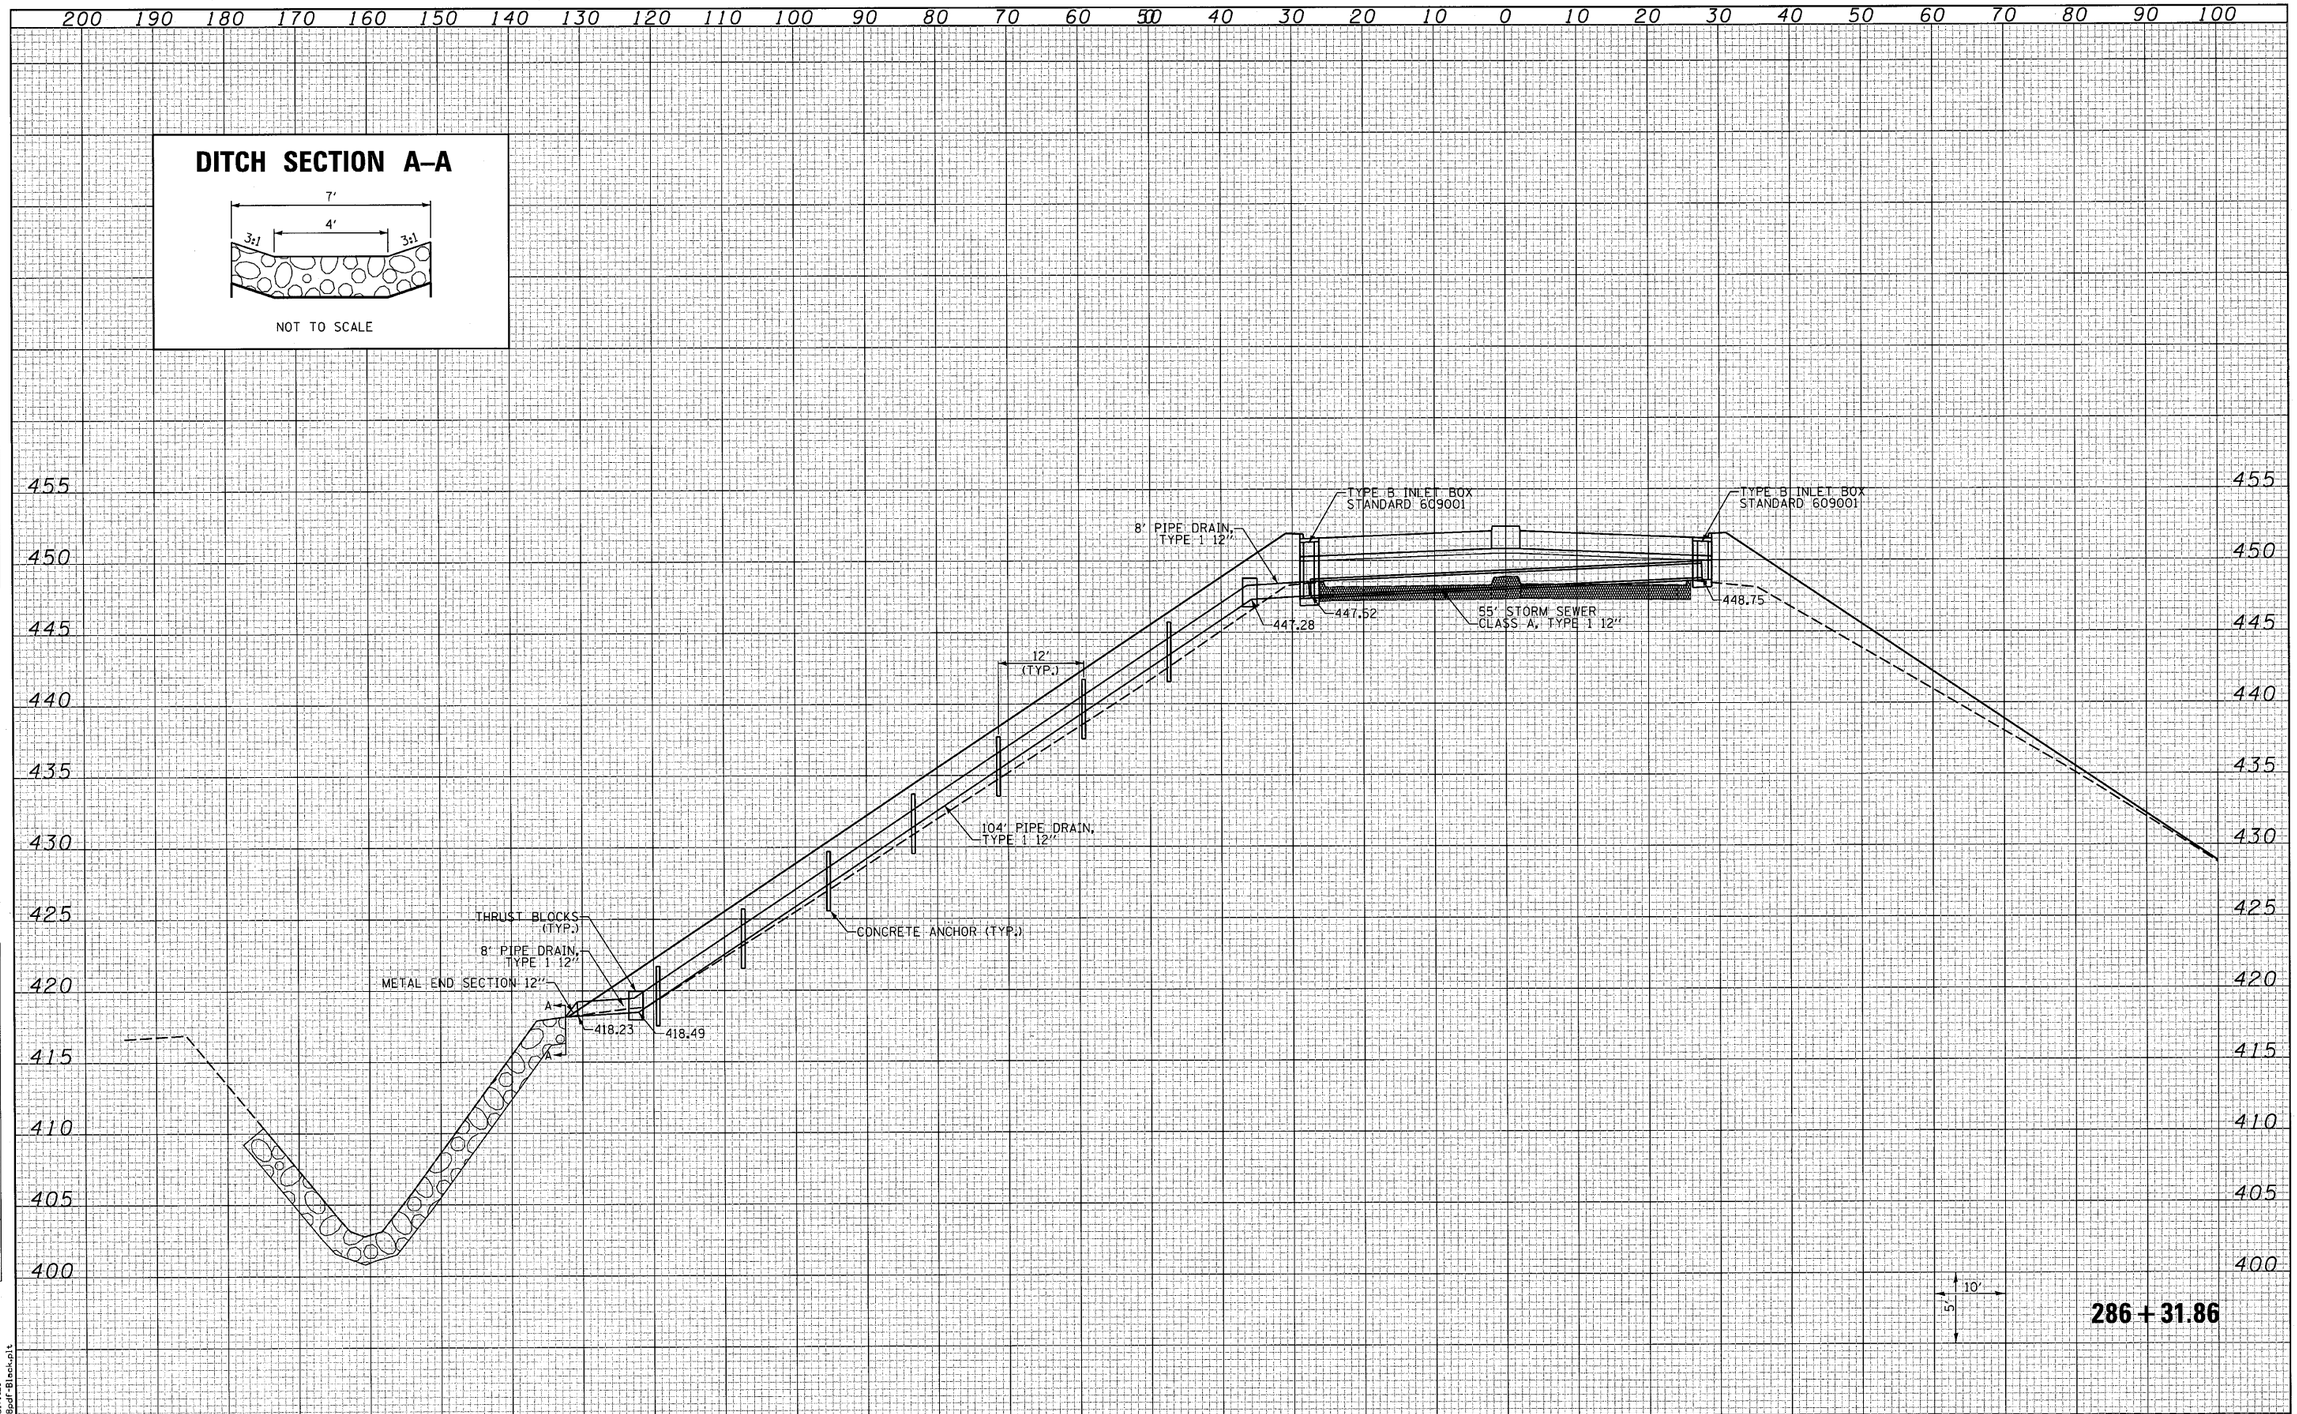

FINAL SURVEY		BY	DATE
NOTE BOOK	SURVEYED		
	PLOTTED		
	TEMPLATE		
	AREAS		
	AREAS CHECKED		
NO.			

ORIGINAL SURVEY		BY	DATE
NOTE BOOK	SURVEYED		
	PLOTTED		
	TEMPLATE		
	AREAS		
	AREAS CHECKED		
NO.			

LAST SAVED = 8/3/2010
PEN TABLE = VB-Half.tbl
PLOT DRIVER = TR-V8pdf-Black.plt

FILE NAME =	USER NAME = bertechmann	DESIGNED -	REVISED -
I:\07078\cad\t_plans\098-D876882-XSSht-IL3-Culverts.dgn		DRAWN -	REVISED -
	PLOT SCALE = 10.0005 ' / IN.	CHECKED -	REVISED -
	PLOT DATE = 8/9/2010 10:21:51 AM	DATE -	REVISED -

STATE OF ILLINOIS
DEPARTMENT OF TRANSPORTATION

HORNER & SHIFRIN, INC. ENGINEERS

SCALE: 1=10'H =5'V

DRAINAGE CROSS SECTIONS

SHEET NO. 2 OF 5 SHEETS | STA. 286+31.86 TO STA. 286+31.86

F.A.P. RTE.	SECTION	COUNTY	TOTAL SHEETS	SHEET NO.
312	64-1VBR	ST. CLAIR	259	32
		CONTRACT NO. 76882		
		ILLINOIS FED. AID PROJECT		