ROUTE NO	SECTION	COUNTY	TOTAL SHEETS	SHEET NO
F.A.P. RTE. 312	64-1VBI	ST CLAIR	23	12
FED ROAD DIST NO. 9	ILLINOIS	FED. AID PROJECT		

SHEET NO. 10
18 SHEETS

STATE OF ILLINOIS
DEPARTMENT OF TRANSPORTATION

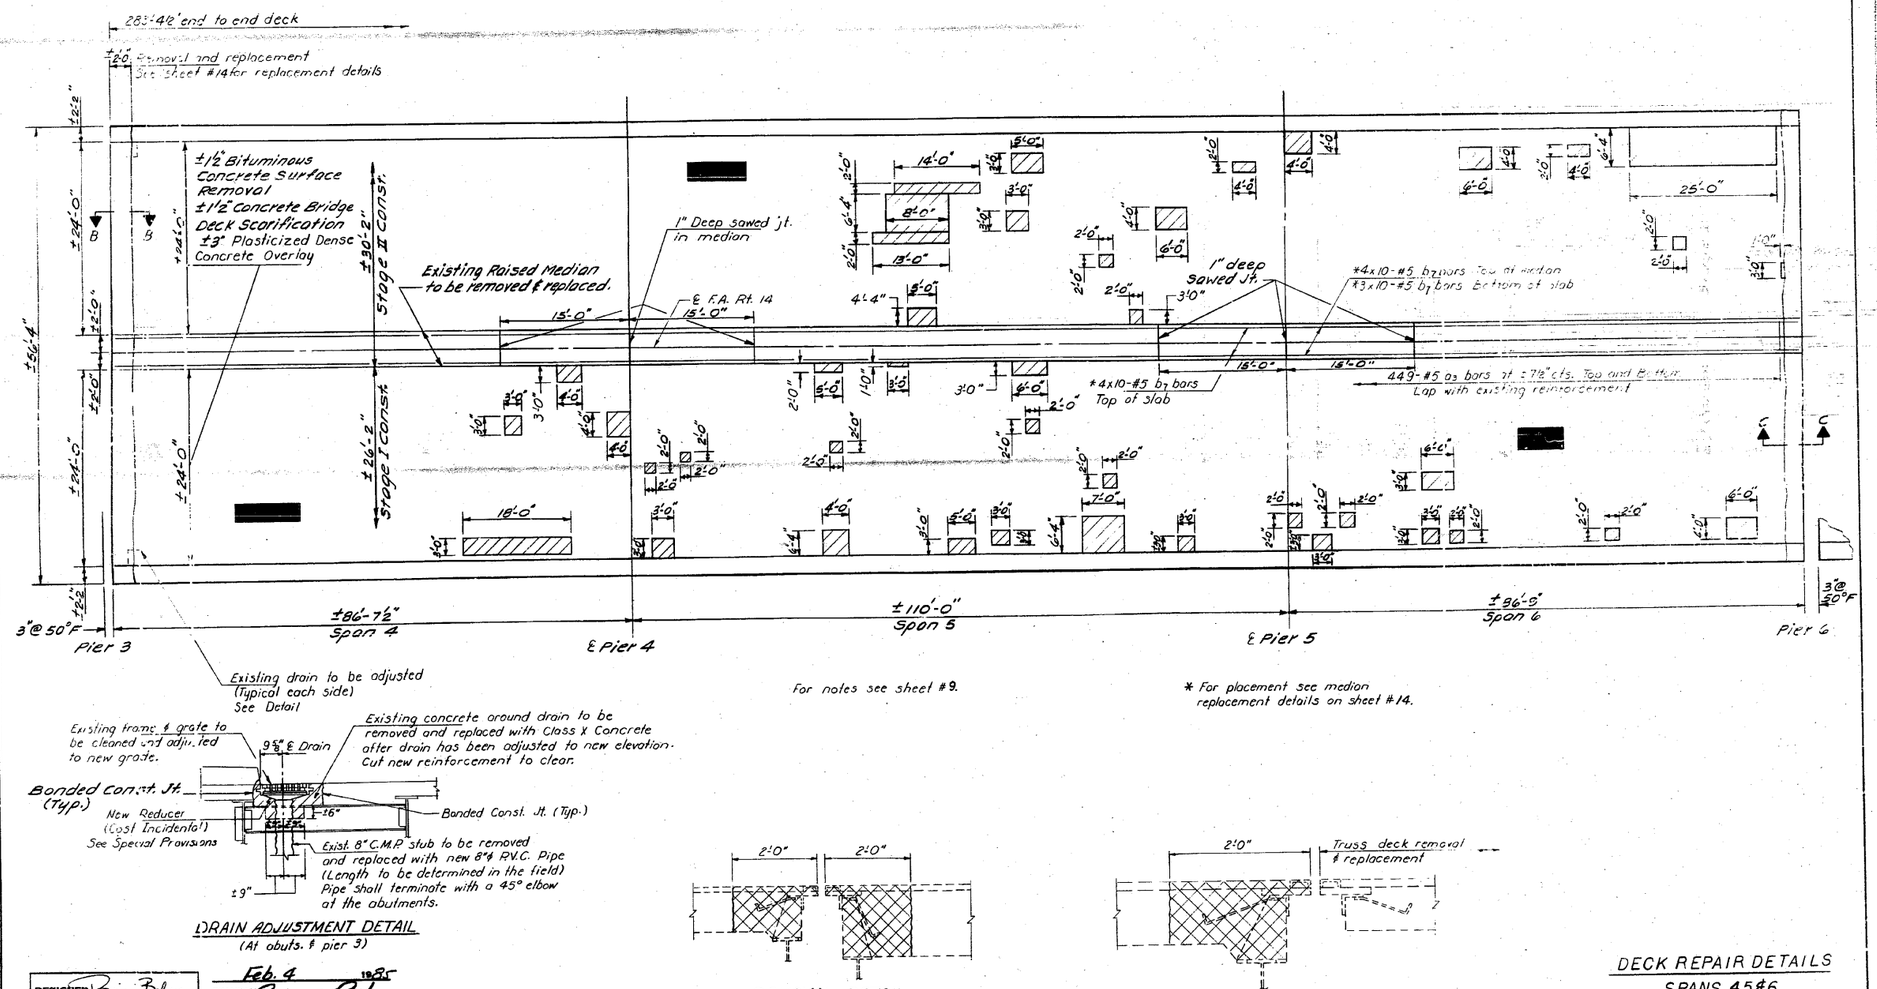

For notes see sheet #9.

* For placement see median replacement details on sheet #14.

DRAIN ADJUSTMENT DETAIL
(At obuts. & pier 3)

REMOVAL DETAIL AT PIER 3
Cross hatched areas indicate Concrete Removal.

Note: Removal of existing expansion devices above the diaphragms is incidental to "Concrete Removal."

REMOVAL DETAIL AT PIERS 6 & 7
Cross hatched area indicates Concrete Removal.

DECK REPAIR DETAILS
SPANS 4,5&6
F.A. RTE. 14 SEC. 64-1VBI
ST. CLAIR COUNTY
STA. 218+07.13

DESIGNED	Brian Bolser
CHECKED	Mark Graffe
DRAWN	LH
CHECKED	DG

EXAMINED Feb. 4 1985
PASSED James A. Rambo
APPROVED James A. Rambo

FOR INFORMATION ONLY

Coombe-Bloxdorf P.C.
-CIVIL ENGINEERS-
-STRUCTURAL ENGINEERS-
-LAND SURVEYORS-
Design Firm License No. 184-002703

FILE NAME =	USER NAME = CFC...	DESIGNED -	REVISED -
...\145-D876882-exist-bridge-repair-plans-15.dgn		DRAWN -	REVISED -
	PLOT SCALE = 40.000000 ' / IN.	CHECKED -	REVISED -
CB JOB NO 89021	PLOT DATE = 8/5/2010	DATE - / /	REVISED -

STATE OF ILLINOIS
DEPARTMENT OF TRANSPORTATION

SN 082-0030 PLANS
(REHABILITATION PLANS)

SCALE: | SHEET NO. OF SHEETS | STA. | TO STA.

F.A.P. RTE.	SECTION	COUNTY	TOTAL SHEETS	SHEET NO.
312	64-1VBR	ST. CLAIR	259	145
		CONTRACT NO. 76882		
	ILLINOIS FED. AID PROJECT			