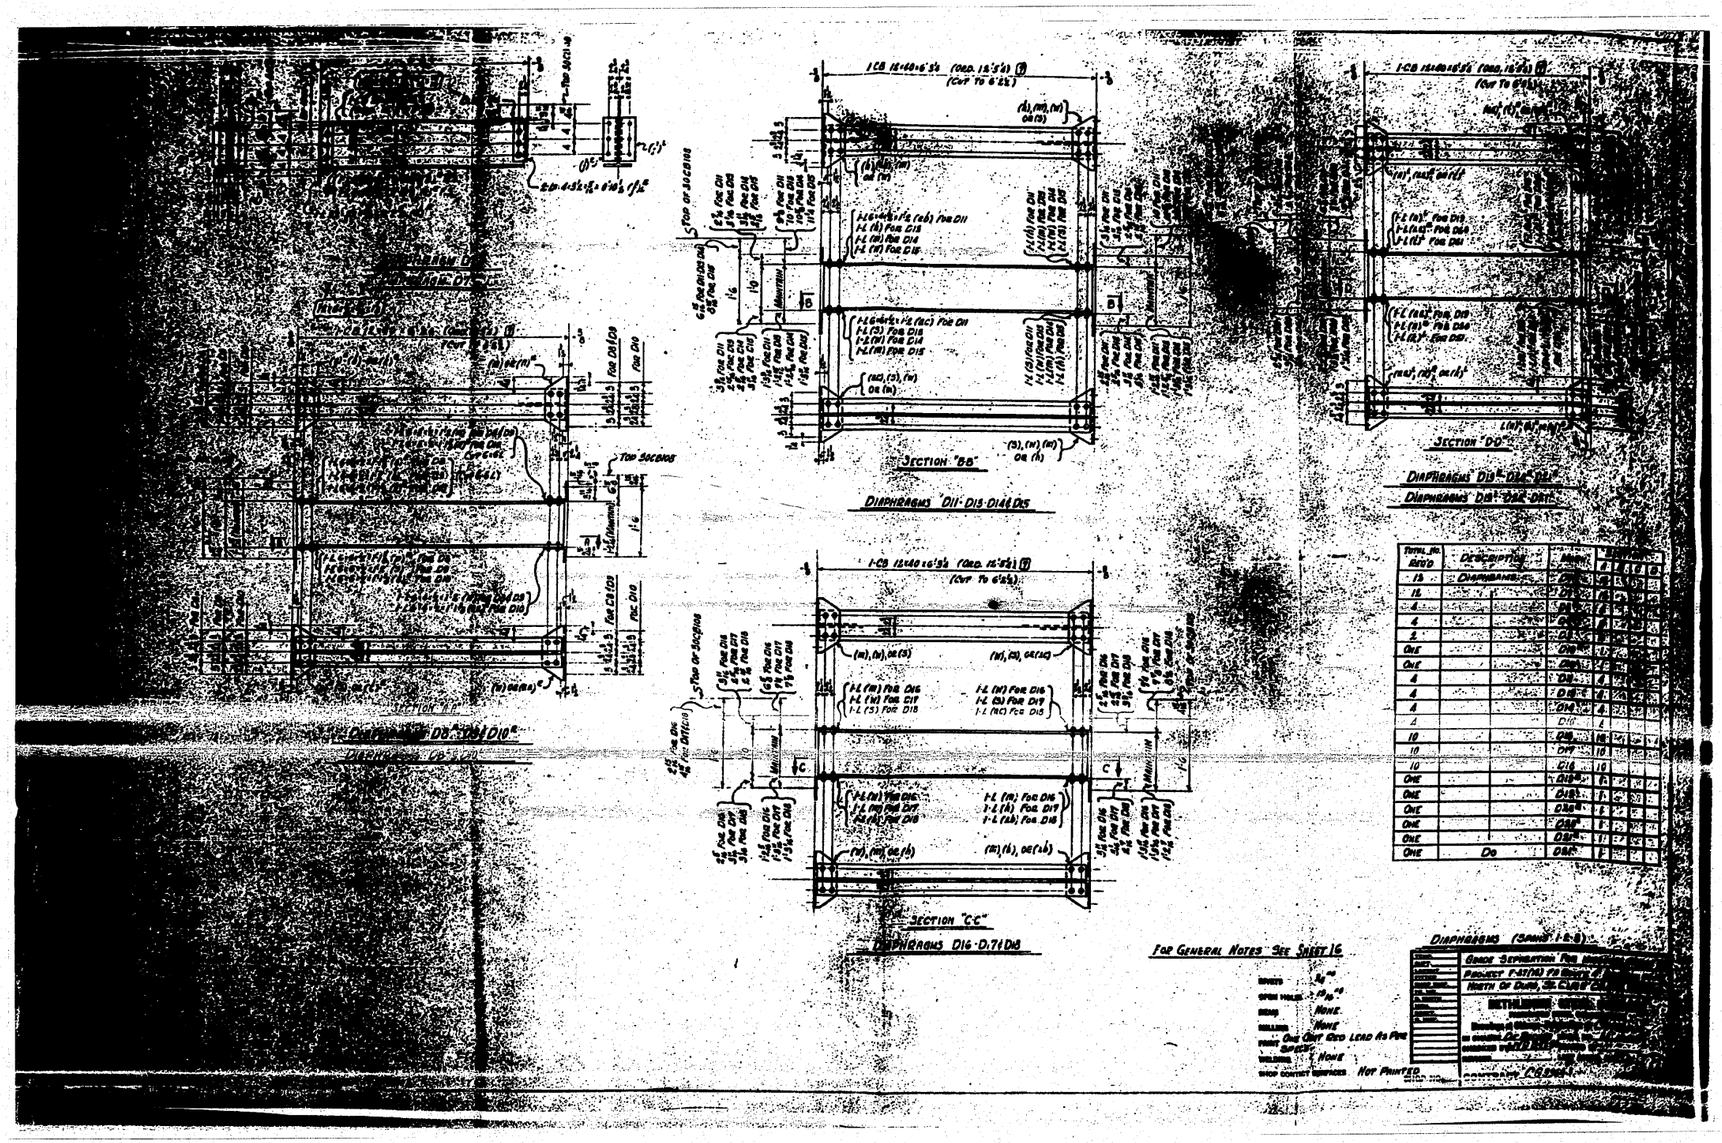

FOR INFORMATION ONLY

FILE NAME = c:\pw_work\pwidot\tharpr1\dms71738\D876882-sht-fab-plans.dgn	USER NAME = tharpr1	DESIGNED -	REVISED -
		DRAWN -	REVISED -
	PLOT SCALE = 50.0000 ' / IN.	CHECKED -	REVISED -
	PLOT DATE = 5/17/2018	DATE -	REVISED -

STATE OF ILLINOIS
DEPARTMENT OF TRANSPORTATION

EXISTING STEEL SHOP DRAWINGS

SCALE: N/A | SHEET NO. OF 67 SHEETS | STA. TO STA.

F.A.P. RTE.	SECTION	COUNTY	TOTAL SHEETS	SHEET NO.
312	64-1VBR	ST. CLAIR	259	188

CONTRACT NO. 76882

ILLINOIS FED. AID PROJECT