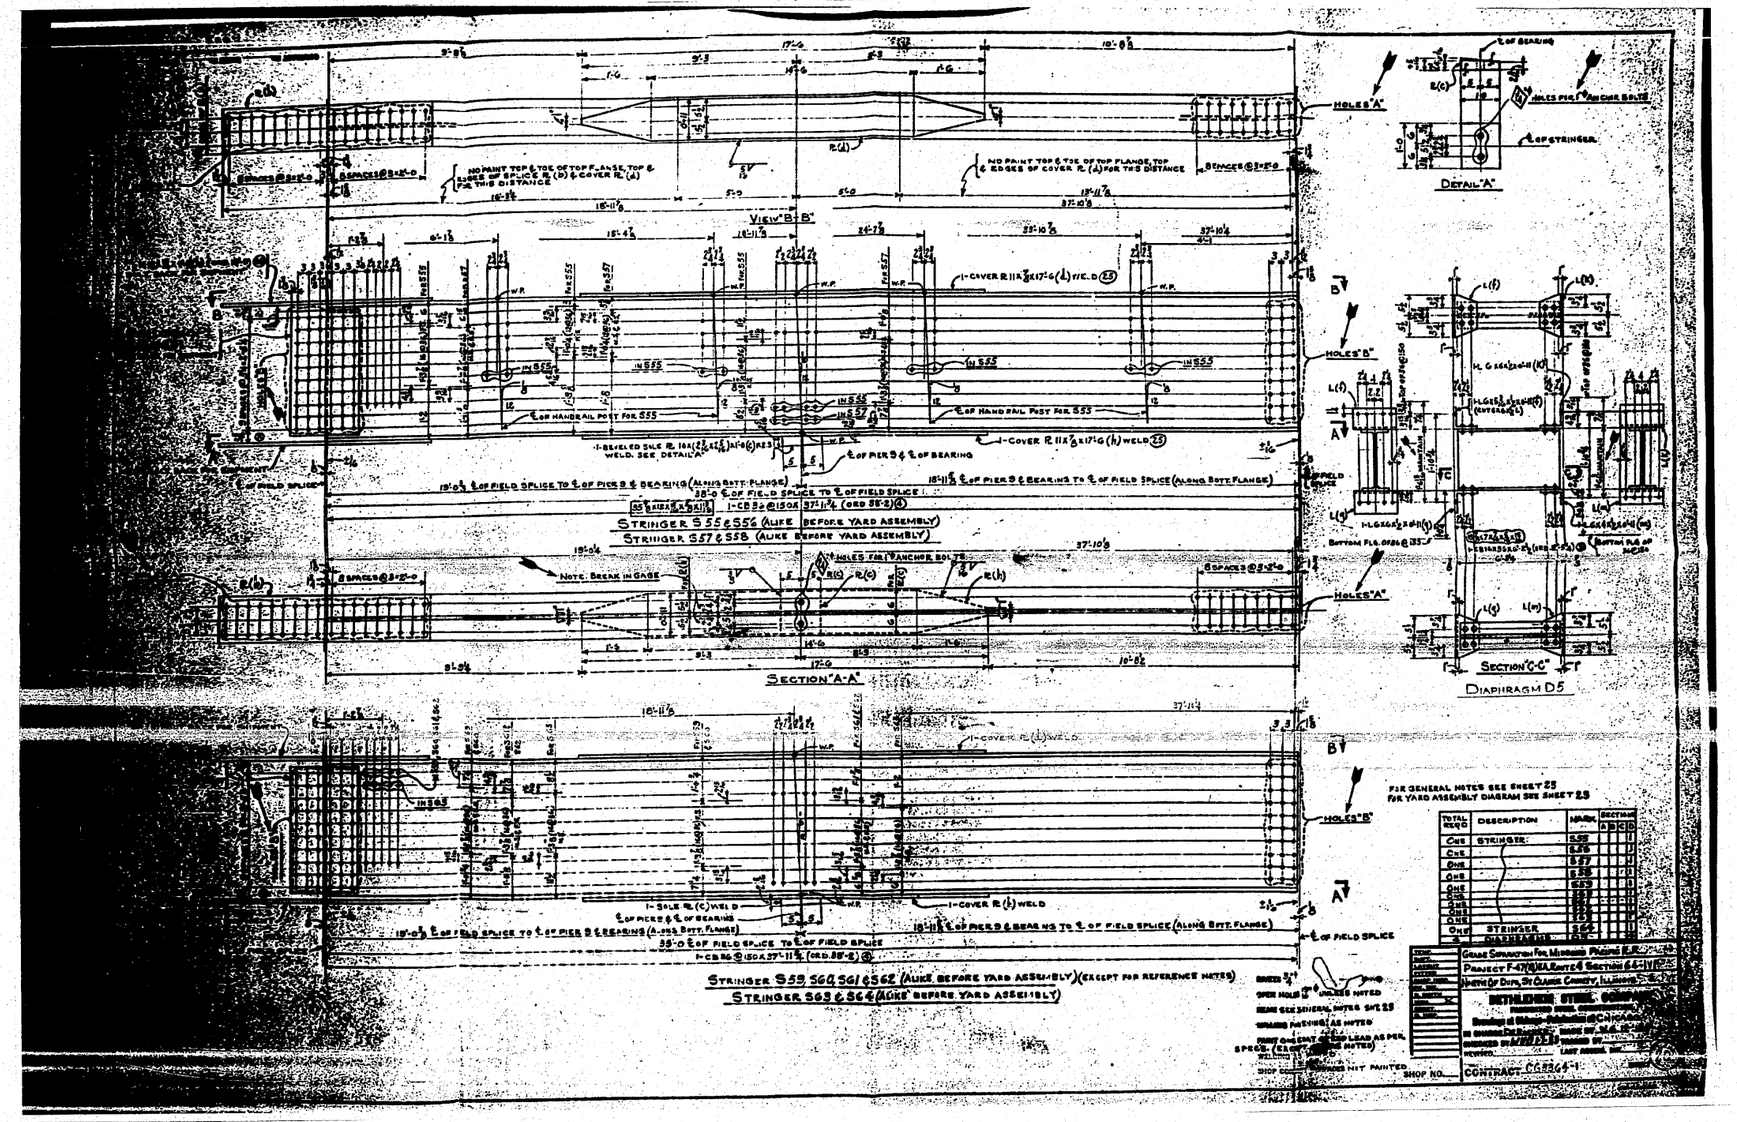

FOR INFORMATION ONLY

FILE NAME = c:\pw_work\pwidot\tharprl\dms71738\D0876882-sht-fab-plans.dgn	USER NAME = tharprl	DESIGNED -	REVISED -	STATE OF ILLINOIS DEPARTMENT OF TRANSPORTATION	EXISTING STEEL SHOP DRAWINGS			F.A.P. RTE.	SECTION	COUNTY	TOTAL SHEETS	SHEET NO.
	PLOT SCALE = 50.0000 ' / IN.	DRAWN -	REVISED -					312	64-1VBR	ST. CLAIR	259	194
	PLOT DATE = 5/17/2010	CHECKED -	REVISED -		SCALE: N/A	SHEET NO. OF 67 SHEETS	STA. TO STA.			CONTRACT NO. 76882		
		DATE -	REVISED -							ILLINOIS FED. AID PROJECT		