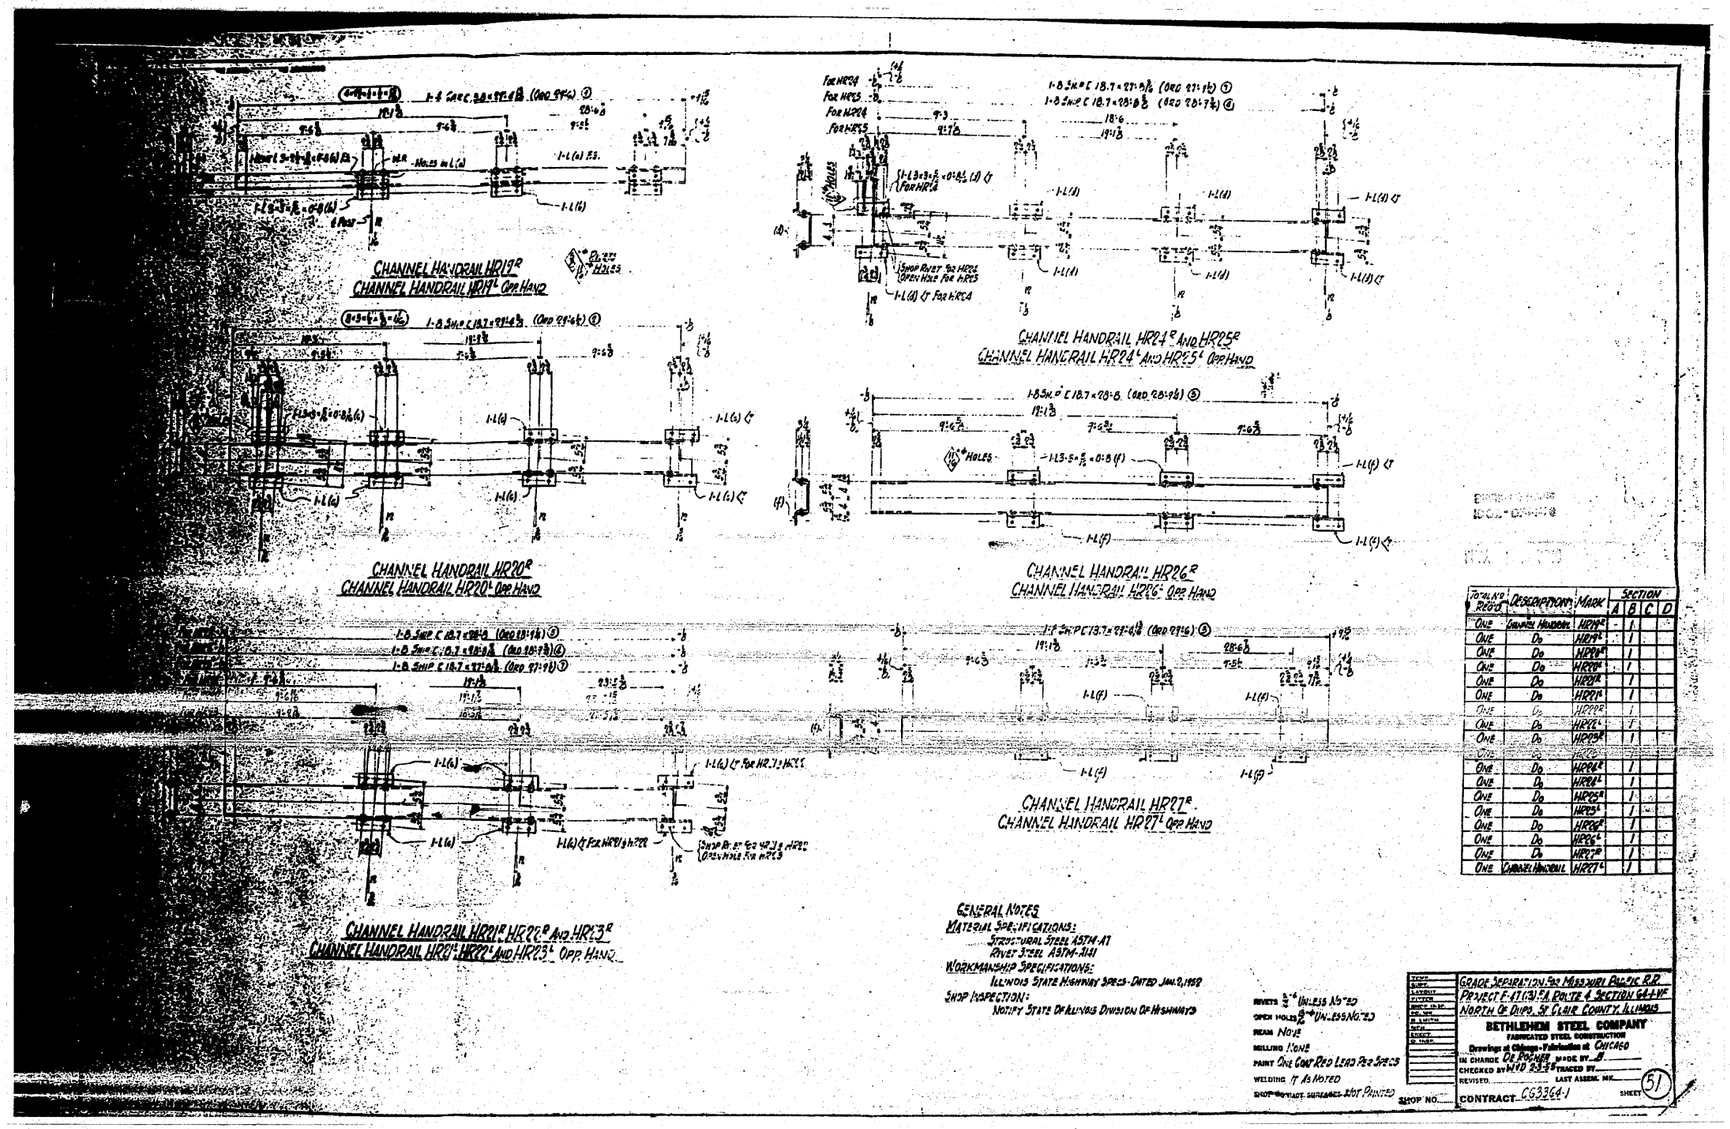

TOTAL NO. REQ'D	DESCRIPTION	MARK	SECTION A	B	C	D
ONE	CHANNEL HANDRAIL	HR19R	-	I	-	
ONE	Do	HR19L	-	I	-	
ONE	Do	HR20R	-	I	-	
ONE	Do	HR20L	-	I	-	
ONE	Do	HR21R	-	I	-	
ONE	Do	HR21L	-	I	-	
ONE	Do	HR22R	-	I	-	
ONE	Do	HR22L	-	I	-	
ONE	Do	HR23R	-	I	-	
ONE	Do	HR23L	-	I	-	
ONE	Do	HR24R	-	I	-	
ONE	Do	HR24L	-	I	-	
ONE	Do	HR25R	-	I	-	
ONE	Do	HR25L	-	I	-	
ONE	Do	HR26R	-	I	-	
ONE	Do	HR26L	-	I	-	
ONE	CHANNEL HANDRAIL	HR27R	-	I	-	

FOR INFORMATION ONLY

FILE NAME = c:\pw_work\pwidot\tharpr1\dms71738\D876882-sht-fab-plans.dgn	USER NAME = tharpr1	DESIGNED -	REVISED -	STATE OF ILLINOIS DEPARTMENT OF TRANSPORTATION	EXISTING STEEL SHOP DRAWINGS				F.A.P. RTE.	SECTION	COUNTY	TOTAL SHEETS	SHEET NO.
		DRAWN -	REVISED -						312	64-1VBR	ST. CLAIR	259	228
	PLOT SCALE = 50.0000 ' / IN.	CHECKED -	REVISED -								CONTRACT NO. 76882		
	PLOT DATE = 5/17/2010	DATE -	REVISED -		SCALE: N/A	SHEET NO. OF 67 SHEETS	STA.	TO STA.			ILLINOIS	FED. AID PROJECT	