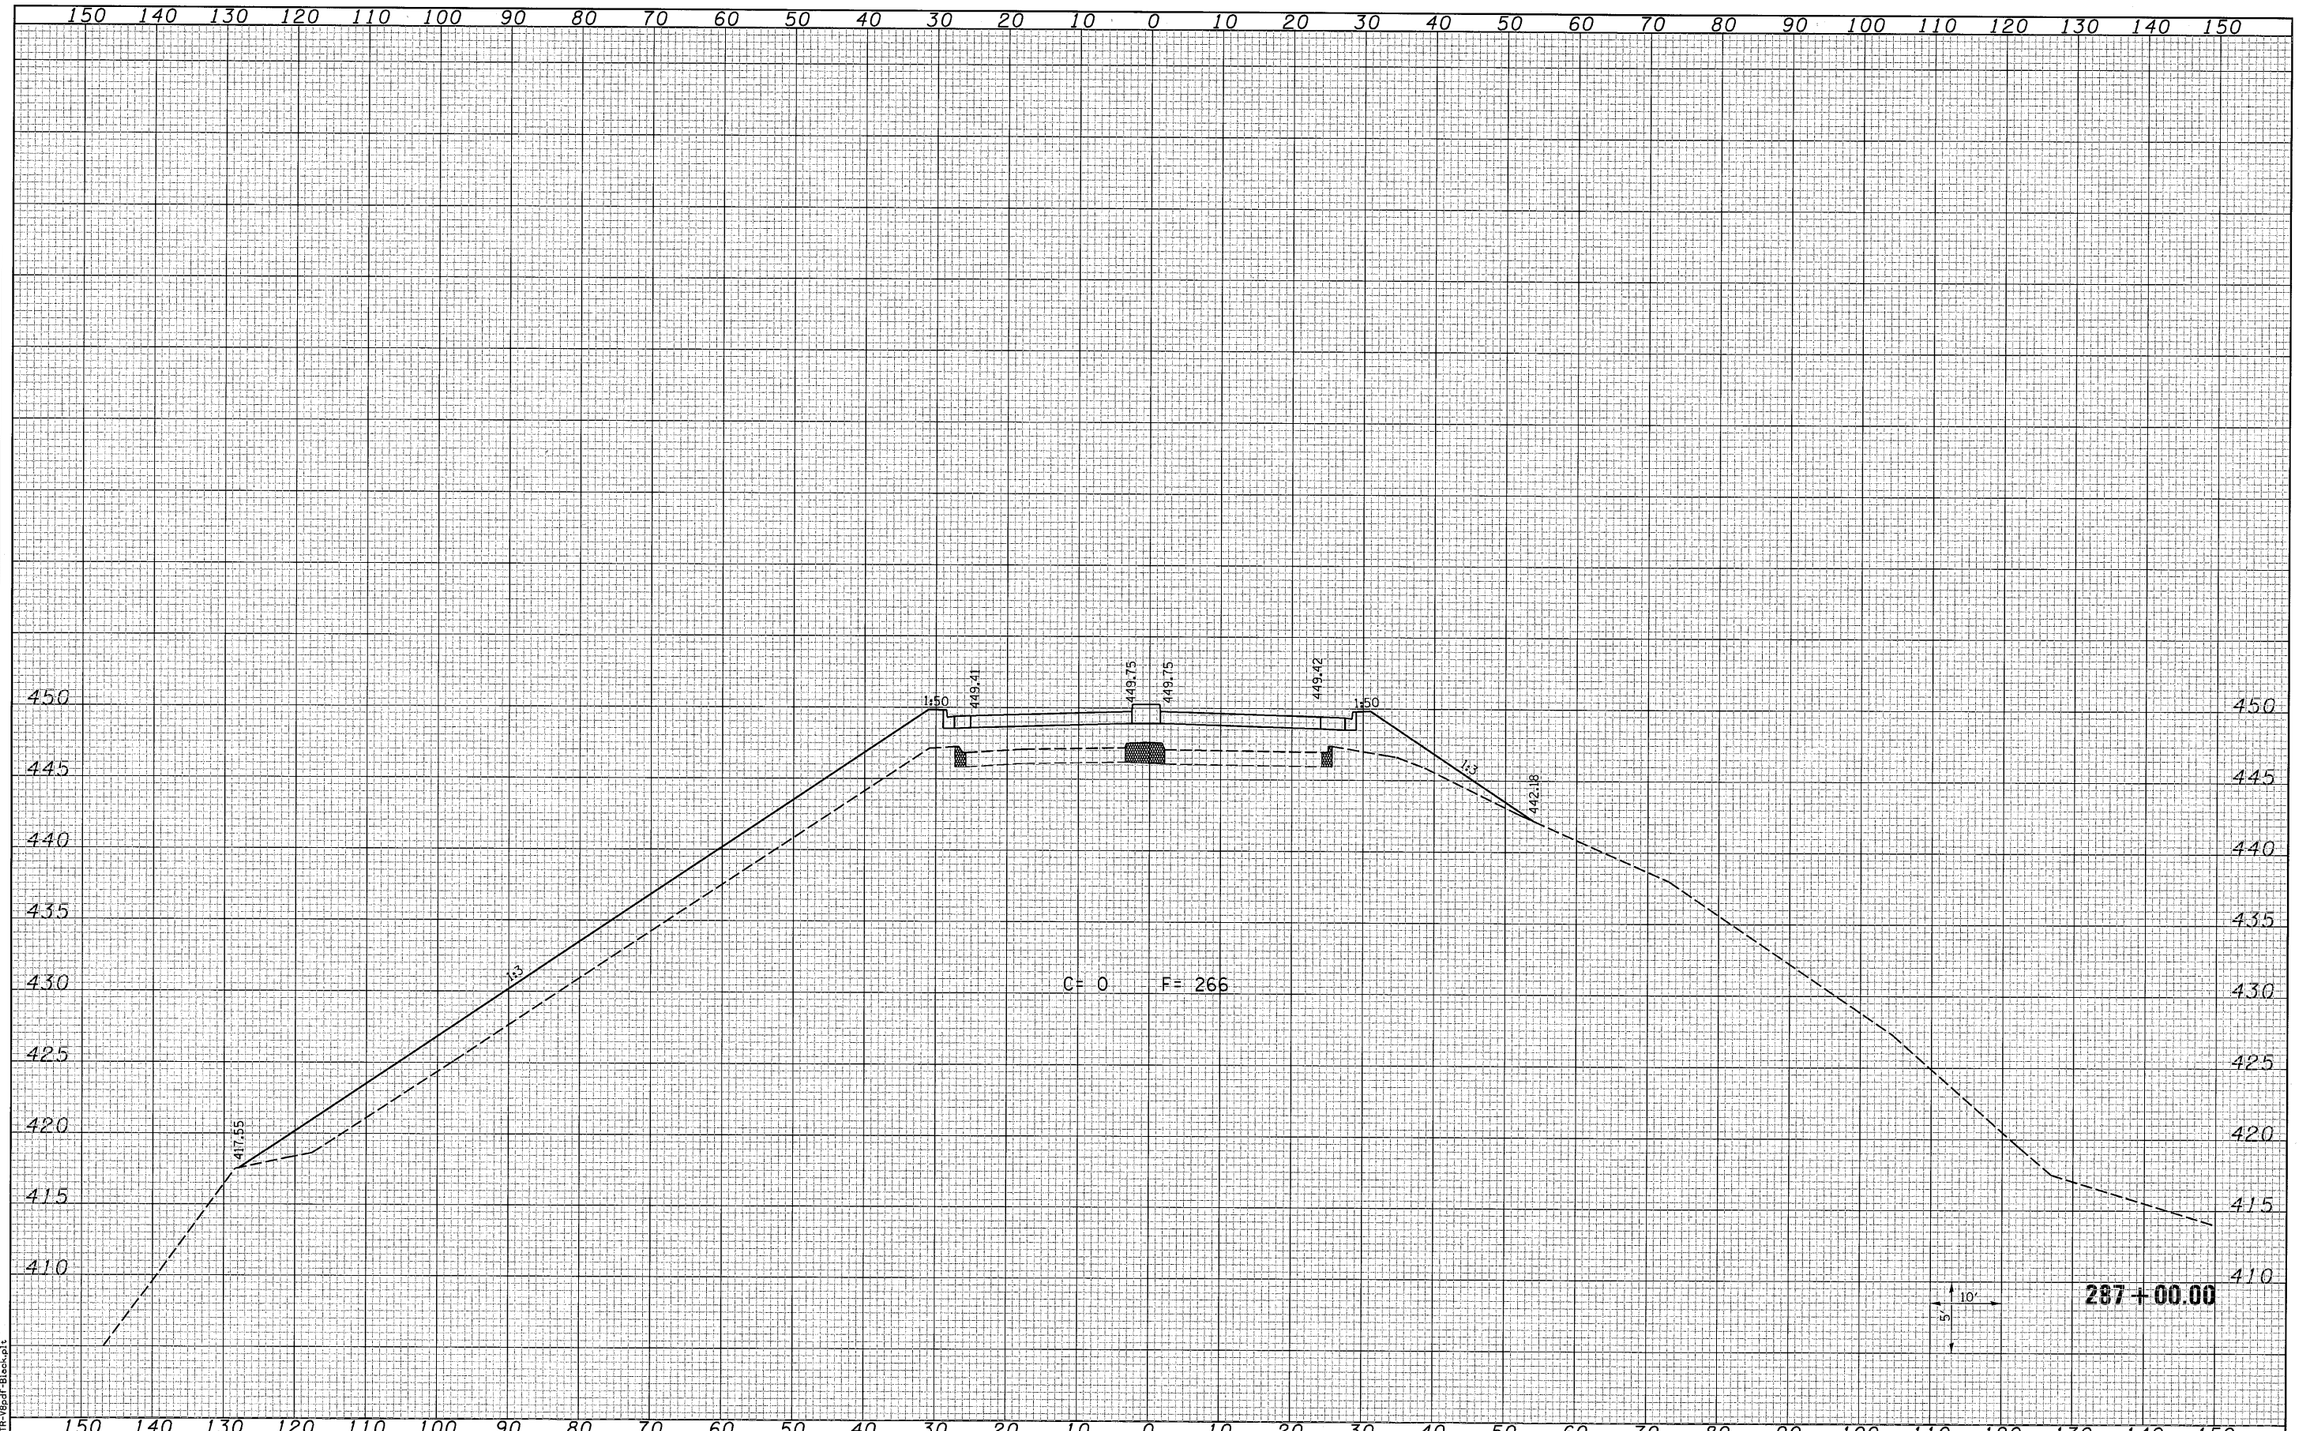

FILE NAME = t:\07078\cad\t_plans\099-0076882-XSSht-IL3.dgn	USER NAME = beriechmann	DESIGNED -	REVISED -
		DRAWN -	REVISED -
	PLOT SCALE = 10.0005 ' / IN.	CHECKED -	REVISED -
	PLOT DATE = 8/9/2010 10:22:25 AM	DATE -	REVISED -

STATE OF ILLINOIS
DEPARTMENT OF TRANSPORTATION

HORNER & SHIFRIN, INC. ENGINEERS

IL 3 CROSS SECTIONS

SCALE: 1=10'H =5'V | SHEET NO. 21 OF 25 SHEETS | STA. 287+00.00 TO STA. 287+00.00

F.A.P. RTE.	SECTION	COUNTY	TOTAL SHEETS	SHEET NO.
312	64-1VBR	ST. CLAIR	259	249
		CONTRACT NO. 76882		
		ILLINOIS FED. AID PROJECT		

FINAL SURVEY	DATE
SURVEYED	
PLOTTED	
TEMPLATE	
NOTE BOOK	AREAS
NO.	AREAS CHECKED

ORIGINAL SURVEY	BY
SURVEYED	
PLOTTED	
TEMPLATE	
NOTE BOOK	AREAS
NO.	AREAS CHECKED

LAST SAVED = 8/4/2010
PEN TABLE = V8-Half.tbl
PLOT DRIVER = IR-dgnf-Black.plt