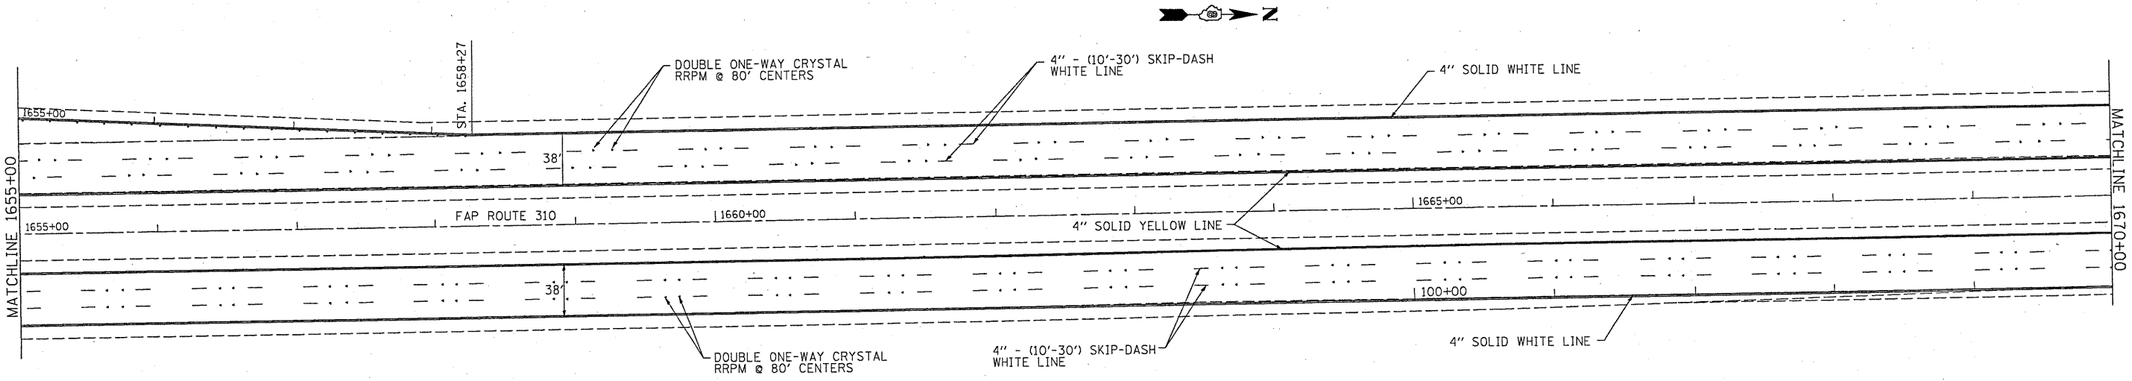

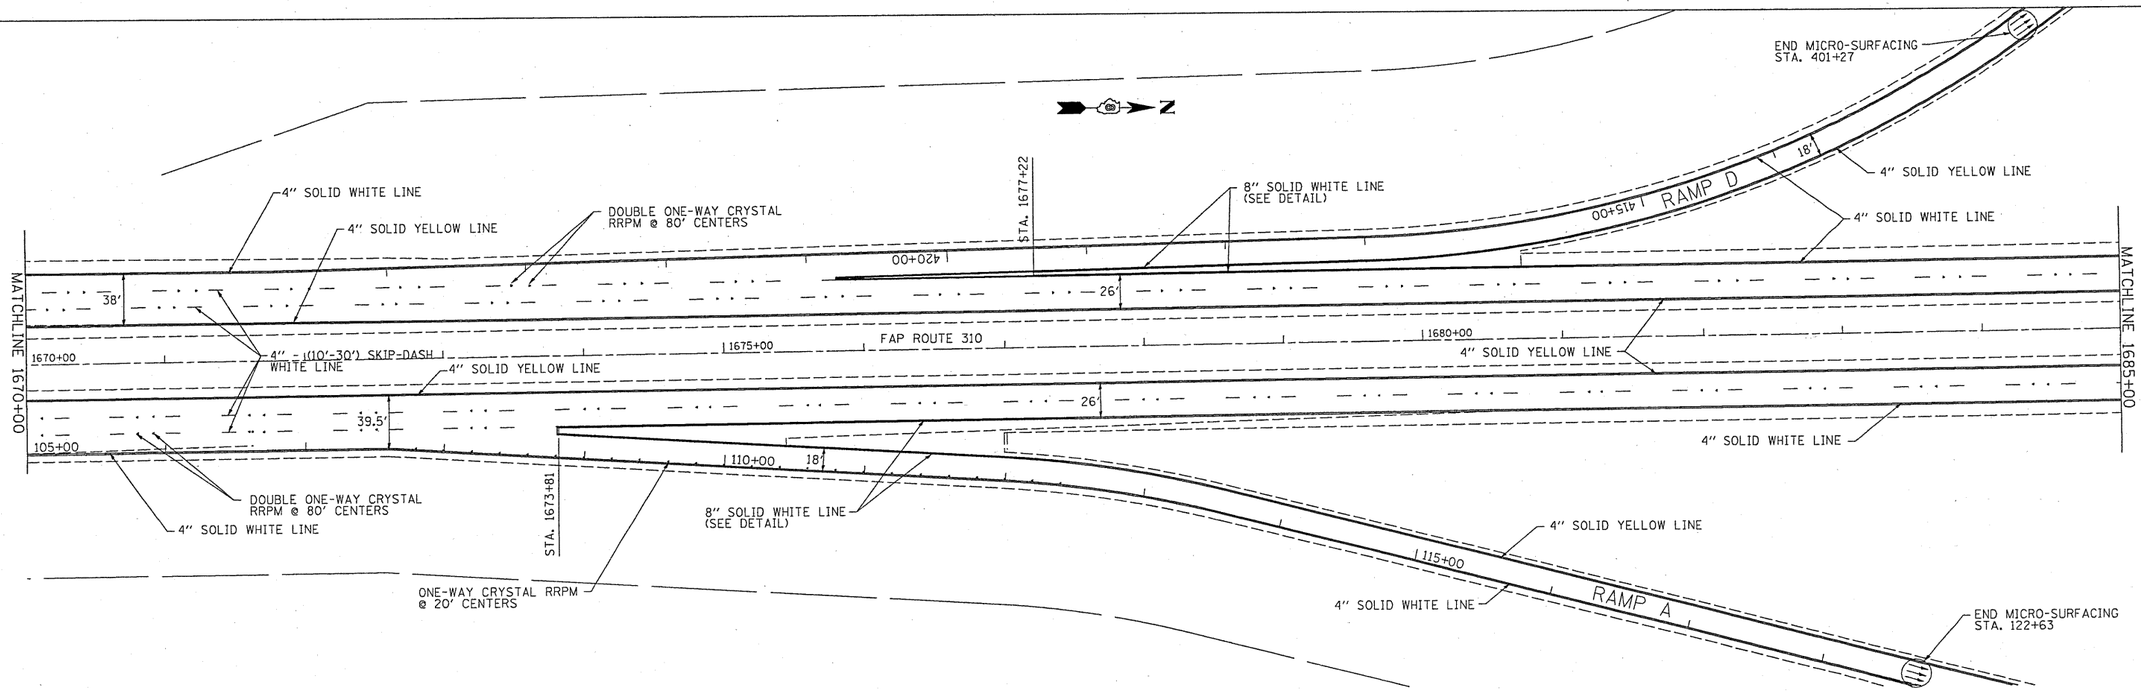

FILE NAME = c:\pw_work\pwidot\burnsideem\d0181888\d876e02-sht-plans.dgn	USER NAME = burnsideem	DESIGNED - ___	REVISED - ___
		DRAWN - ___	REVISED - ___
	PLOT SCALE = 103.1218 ' / IN.	CHECKED - ___	REVISED - ___
	PLOT DATE = 8/16/2010	DATE - _____	REVISED - ___

STATE OF ILLINOIS
DEPARTMENT OF TRANSPORTATION

PLAN SHEETS

SCALE: _____ | SHEET NO. __ OF ___ SHEETS | STA. _____ TO STA. _____

F.A.P. RTE.	SECTION	COUNTY	TOTAL SHEETS	SHEET NO.
310	60-9RS	MADISON	13	9
		CONTRACT NO. 76E00		
FED. ROAD DIST. NO. _	ILLINOIS	FED. AID PROJECT		