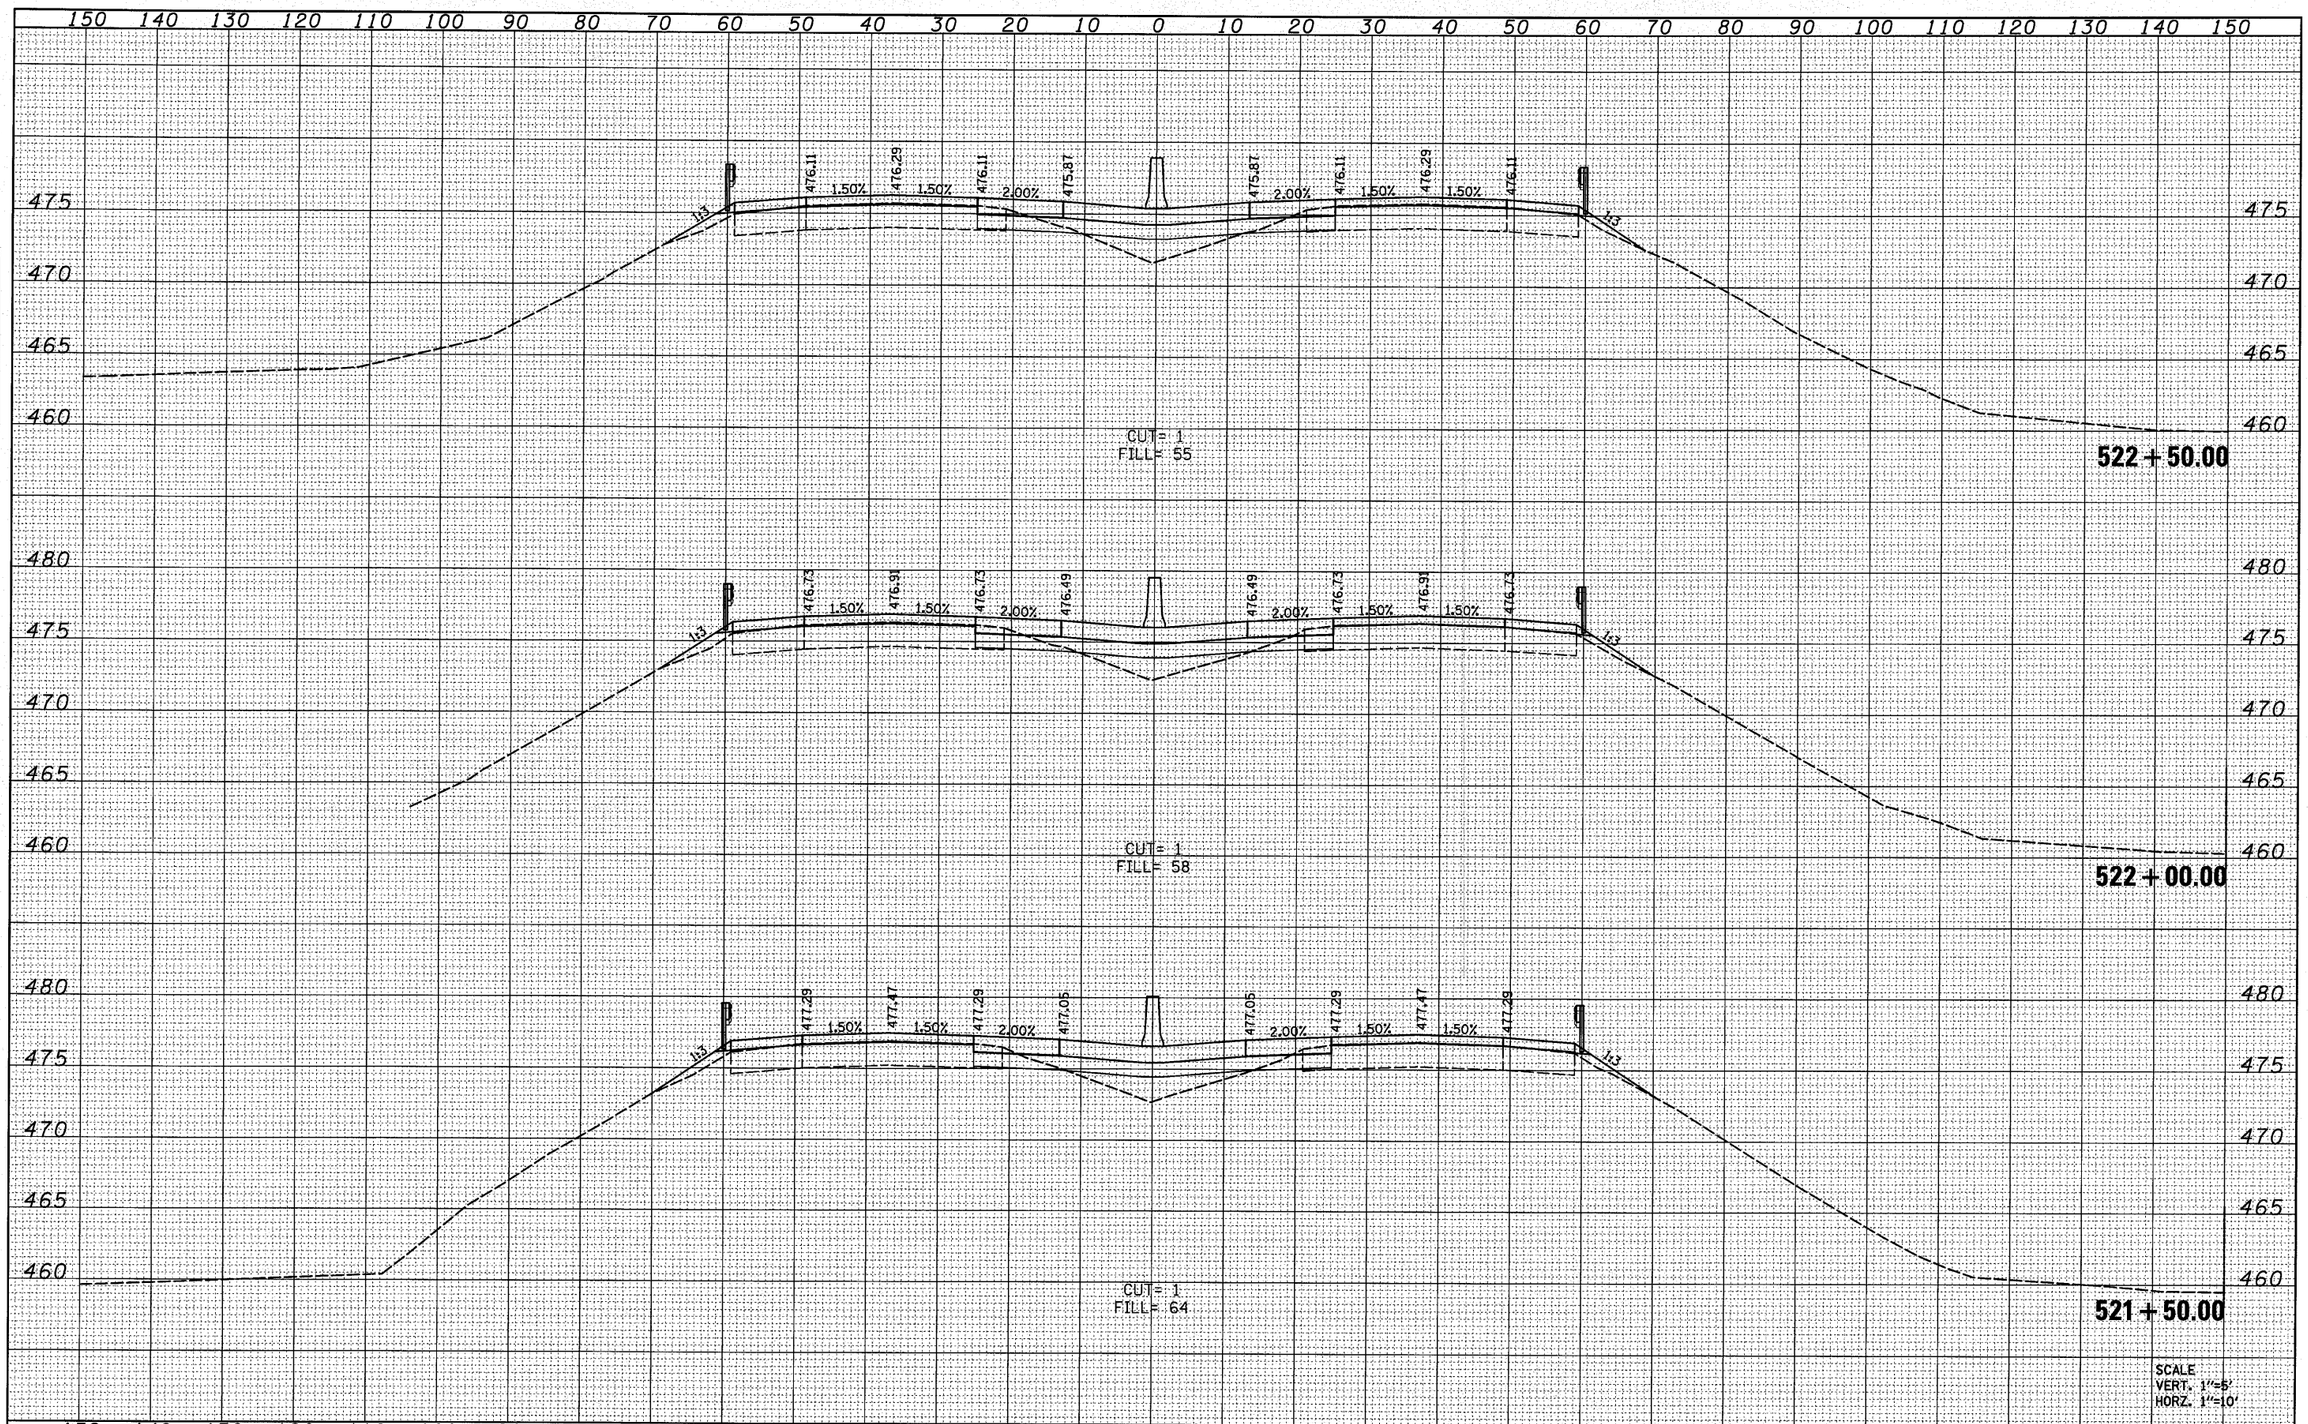

FINAL SURVEY	BY	DATE
SURVEYED		
PLOTTED		
TEMPLATE		
NOTE BOOK		
AREAS		
NO.	AREAS CHECKED	

ORIGINAL SURVEY	BY	DATE
SURVEYED		
PLOTTED		
TEMPLATE		
NOTE BOOK		
AREAS		
NO.	AREAS CHECKED	

FILE NAME =	USER NAME = default	DESIGNED -	REVISED -
H:\P\25866p2\Technical_Production\Civil\Microstation\Sec283VB1\xssht283vb.dgn		DRAWN -	REVISED -
	PLOT SCALE = 10.0000 ' / IN.	CHECKED -	REVISED -
	PLOT DATE = 8/13/2012	DATE -	REVISED -

STATE OF ILLINOIS
DEPARTMENT OF TRANSPORTATION

CROSS SECTIONS
I-57 OVER UNION PACIFIC RAILROAD

SCALE: | SHEET NO. OF SHEETS | STA. 521+50 TO STA. 522+50

F.A.I. RTE.	SECTION	COUNTY	TOTAL SHEETS	SHEET NO.
57	(28-3-1)VB-1	FRANKLIN	98	92
		CONTRACT NO. 78068		
FED. ROAD DIST. NO.	ILLINOIS	FED. AID PROJECT		