FINAL SURVEY	SURVEYED	BY	DATE
NOTE BOOK	PLOTTED		
NO.	TEMPLATE		
	AREAS		
	AREAS CHECKED		

ORIGINAL SURVEY	SURVEYED	BY	DATE
NOTE BOOK	PLOTTED		
NO.	TEMPLATE		
	AREAS		
	AREAS CHECKED		

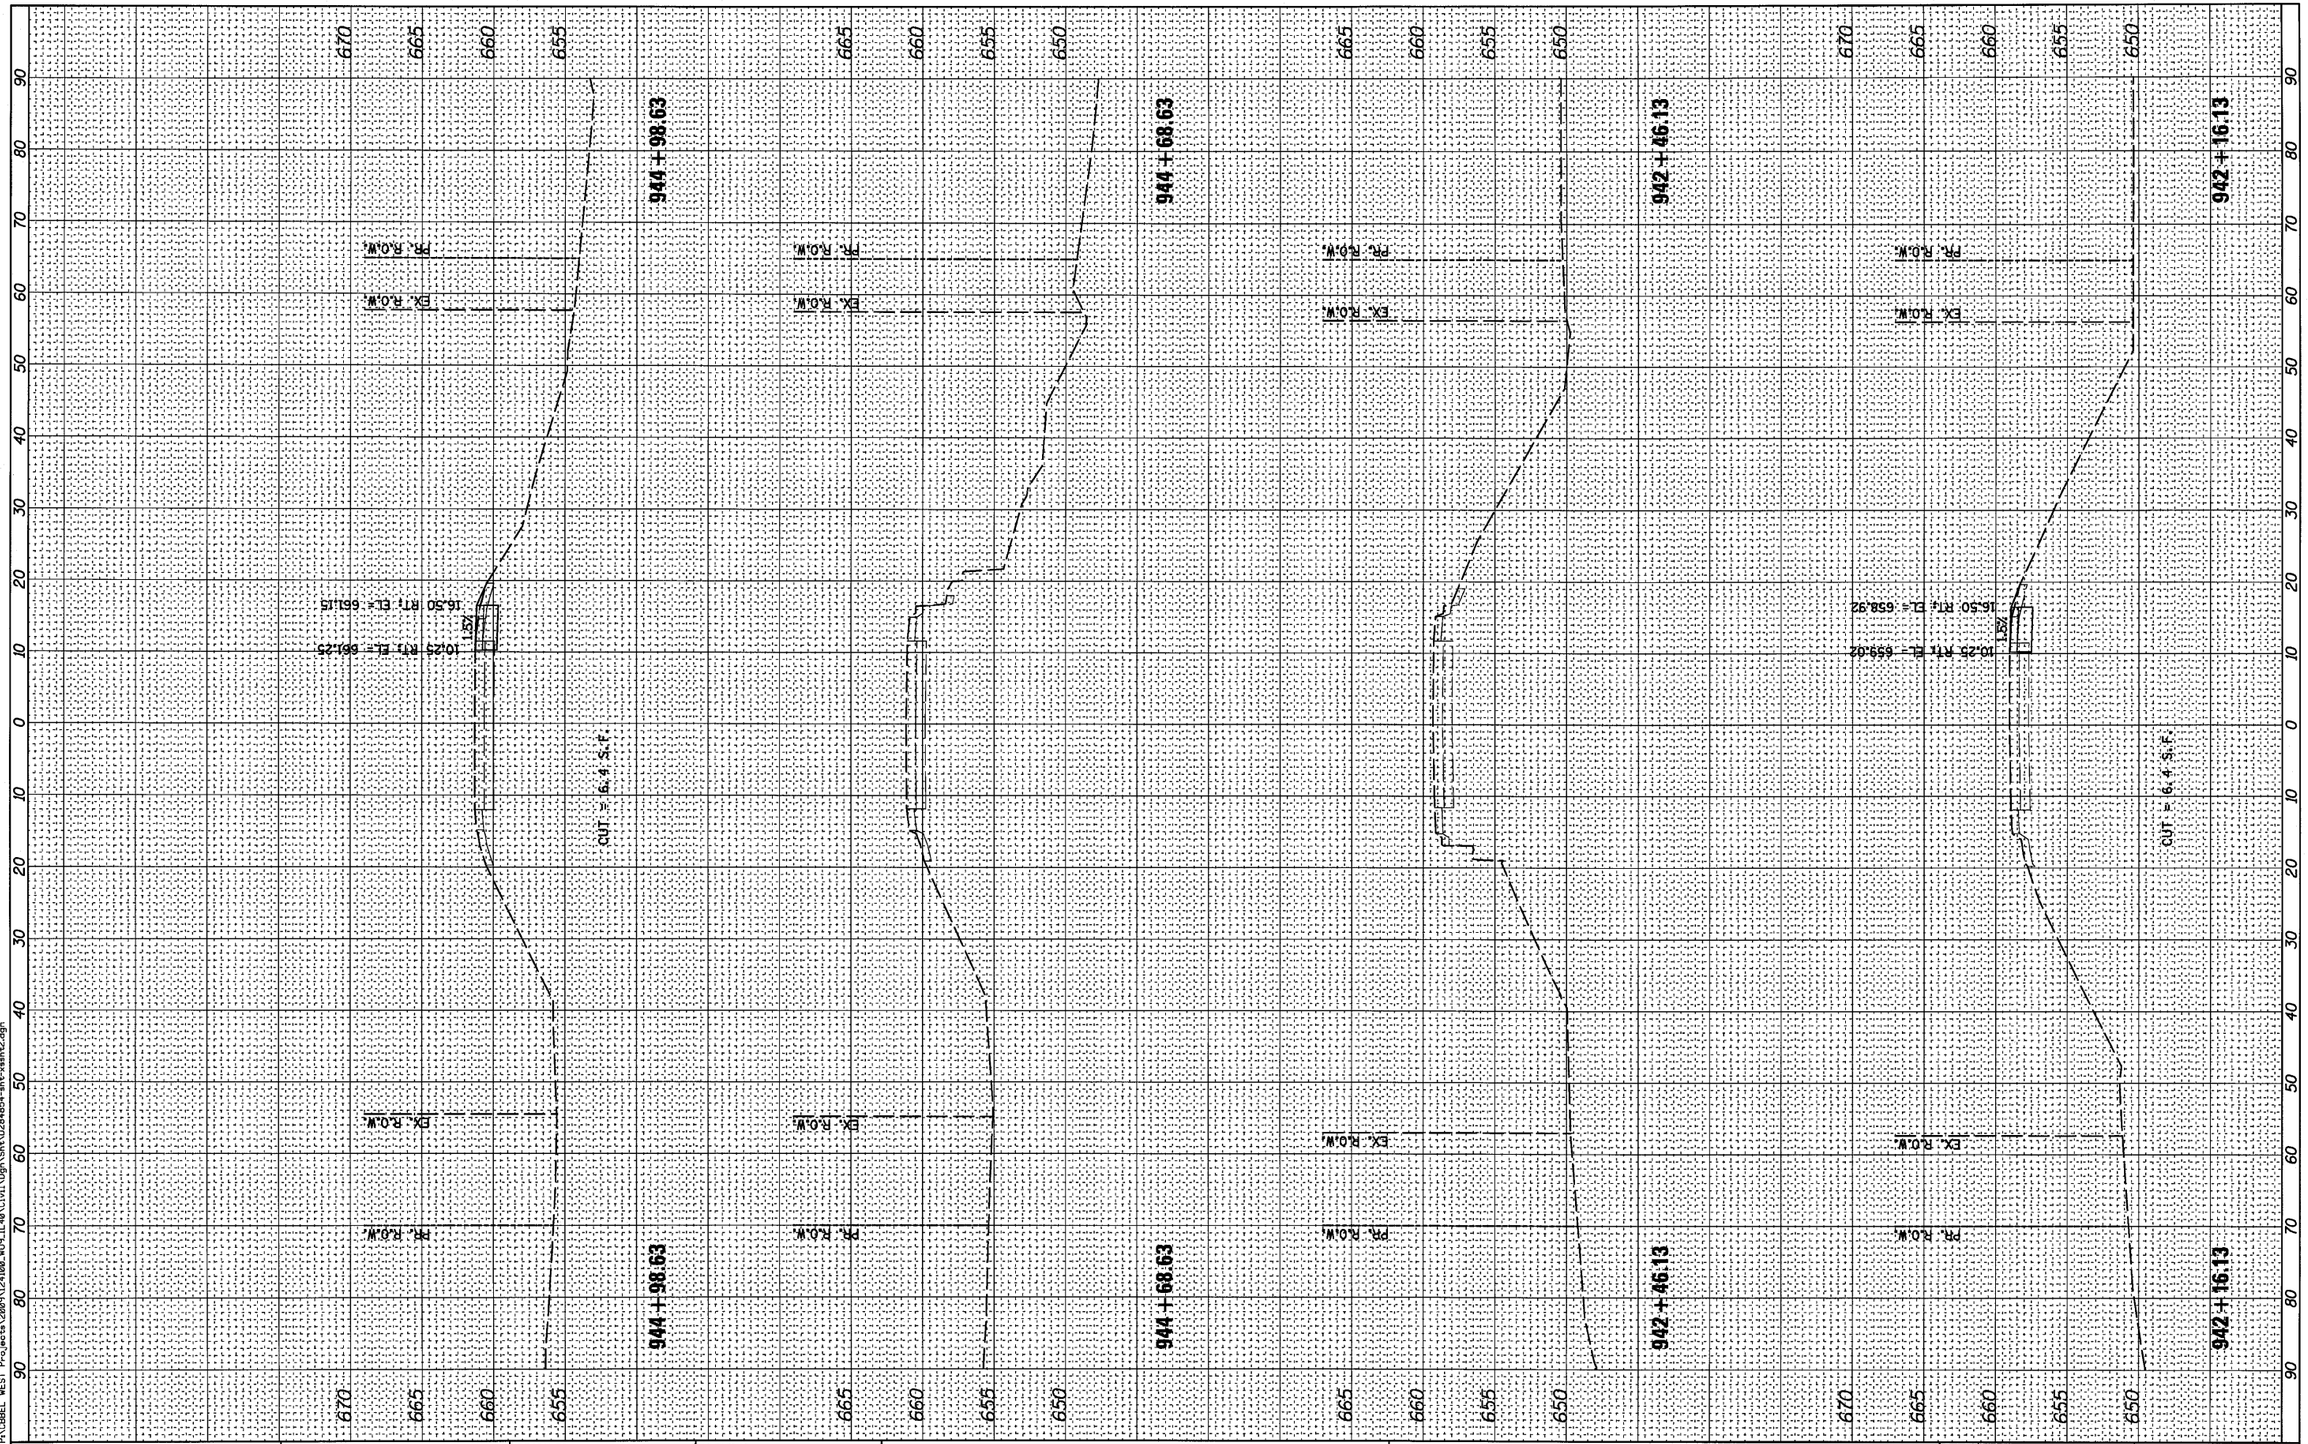

FILE NAME = P:\CBBEL WEST Projects\2009\21088_WB\IL 40\Civil\Dgn\Sht\0284854-sht-xsshts2.dgn

WILLS BURKE KELSEY ASSOCIATES LTD. 116 West Main Street, Suite 201 St. Charles, Illinois 60174 (630) 443-7755	USER NAME = $USER$	DESIGNED - KMA	REVISED -
		DRAWN - KMA	REVISED -
	PLOT SCALE = 1"=10'H,1"=5'V	CHECKED - PJF	REVISED -
	PLOT DATE = 8/2/2010	DATE - 8/6/10	REVISED -

STATE OF ILLINOIS
DEPARTMENT OF TRANSPORTATION

CROSS SECTIONS – STAGE 1
ILLINOIS ROUTE 40 OVER ELKHORN CREEK

SCALE: 1"=10'H,1"=5'V | SHEET NO. OF 90 SHEETS | STA. 942+16.13 TO STA. 944+98.63

F.A.P. RTE.	SECTION	COUNTY	TOTAL SHEETS	SHEET NO.
646	8BR-1	WHITESIDE	90	81
		CONTRACT NO.84854		
FED. ROAD DIST. NO. 2	ILLINOIS	FED. AID PROJECT		