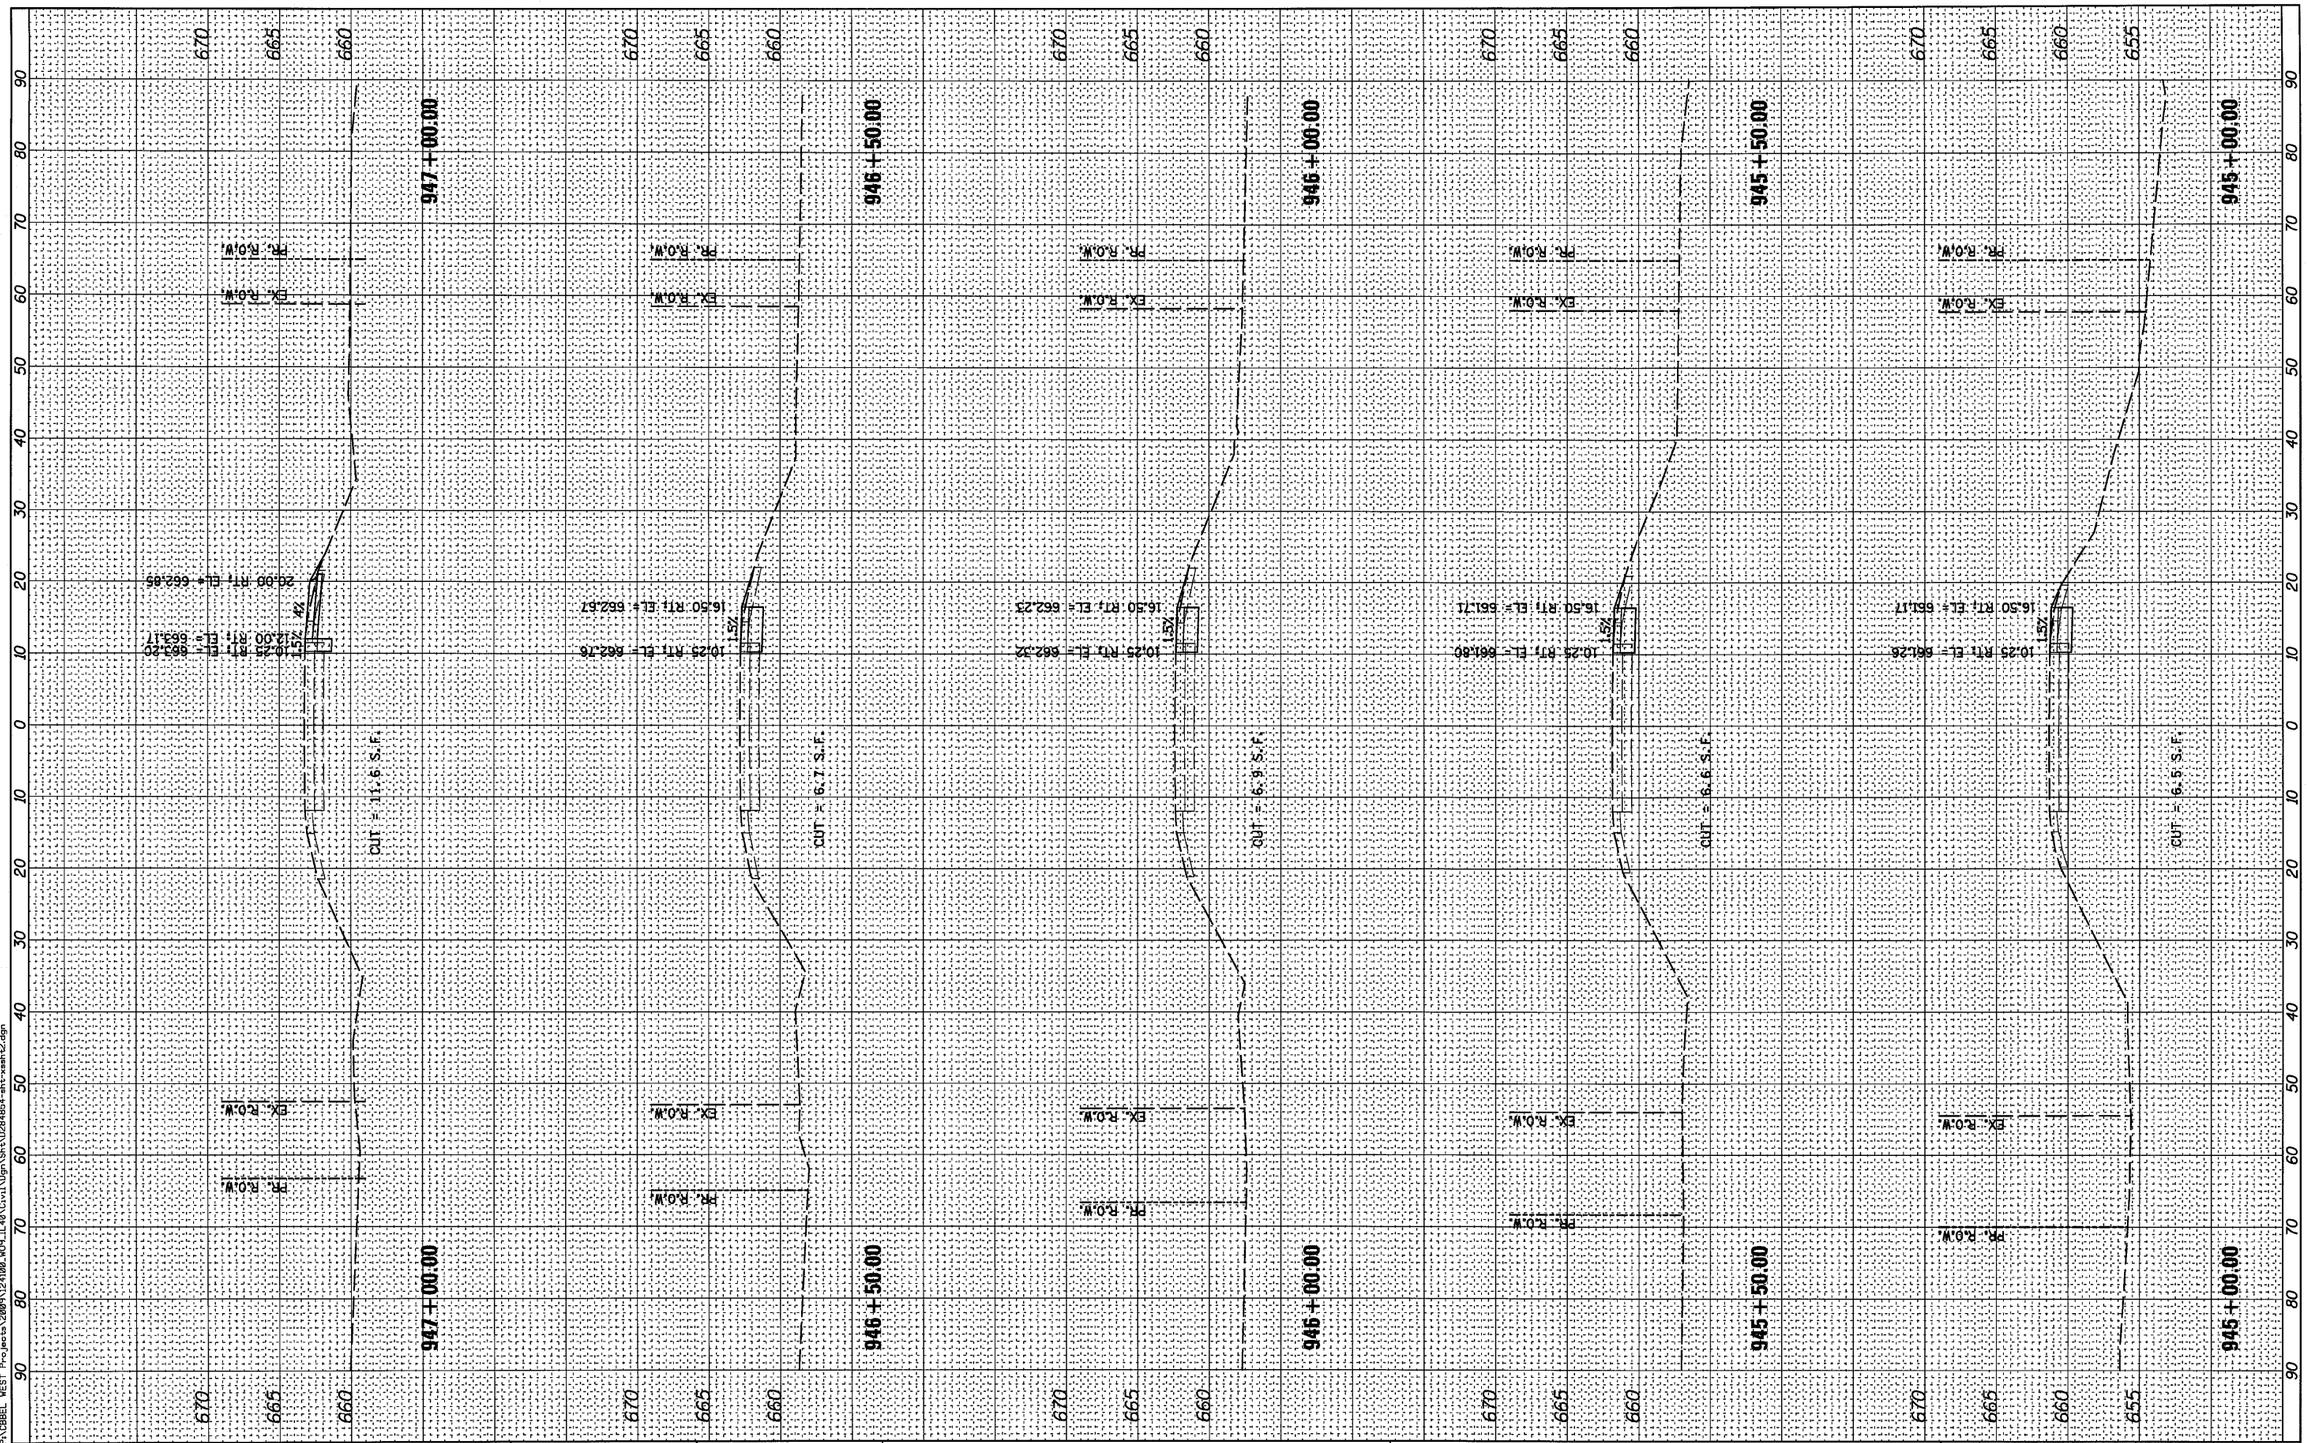

FINAL SURVEY	BY	DATE
SURVEYED		
PLOTTED		
TEMPLATE		
AREAS		
AREAS CHECKED		
NOTE BOOK		
NO.		

ORIGINAL SURVEY	BY	DATE
SURVEYED		
PLOTTED		
TEMPLATE		
AREAS		
AREAS CHECKED		
NOTE BOOK		
NO.		

FILE NAME = P:\CBBEL WEST Projects\2009\21100_MPS_IL40\Civil\Dgn\Sht\D284854-sht-xsec1-2.dgn

WILLS BURKE KELSEY ASSOCIATES LTD.
116 West Main Street, Suite 201
St. Charles, Illinois 60174
(630) 443-7755

USER NAME = $USER$	DESIGNED - KMA	REVISED -
	DRAWN - KMA	REVISED -
PLOT SCALE = 1"=10'H,1"=5'V	CHECKED - PJF	REVISED -
PLOT DATE = 8/2/2010	DATE - 8/6/10	REVISED -

STATE OF ILLINOIS
DEPARTMENT OF TRANSPORTATION

CROSS SECTIONS - STAGE 1
ILLINOIS ROUTE 40 OVER ELKHORN CREEK

SCALE: 1"=10'H,1"=5'V | SHEET NO. OF 90 SHEETS | STA. 945+00.00 TO STA. 947+00.00

F.A.P. RTE.	SECTION	COUNTY	TOTAL SHEETS	SHEET NO.
646	8BR-1	WHITESIDE	90	82
		CONTRACT NO.84854		

FED. ROAD DIST. NO. 2 | ILLINOIS | FED. AID PROJECT