ORIGINAL SURVEY		BY	DATE
NOTE BOOK	SURVEYED		
	PLOTTED		
	TEMPLATE		
	AREAS		
NO.	AREAS CHECKED		

FINAL SURVEY		BY	DATE
NOTE BOOK	SURVEYED		
	PLOTTED		
	TEMPLATE		
	AREAS		
NO.	AREAS CHECKED		

FILE NAME = P:\CBBEL WEST Projects\2009\124100_WO9_IL40\Civil\Dgn\Sht\D284854-sht-xssht.dgn

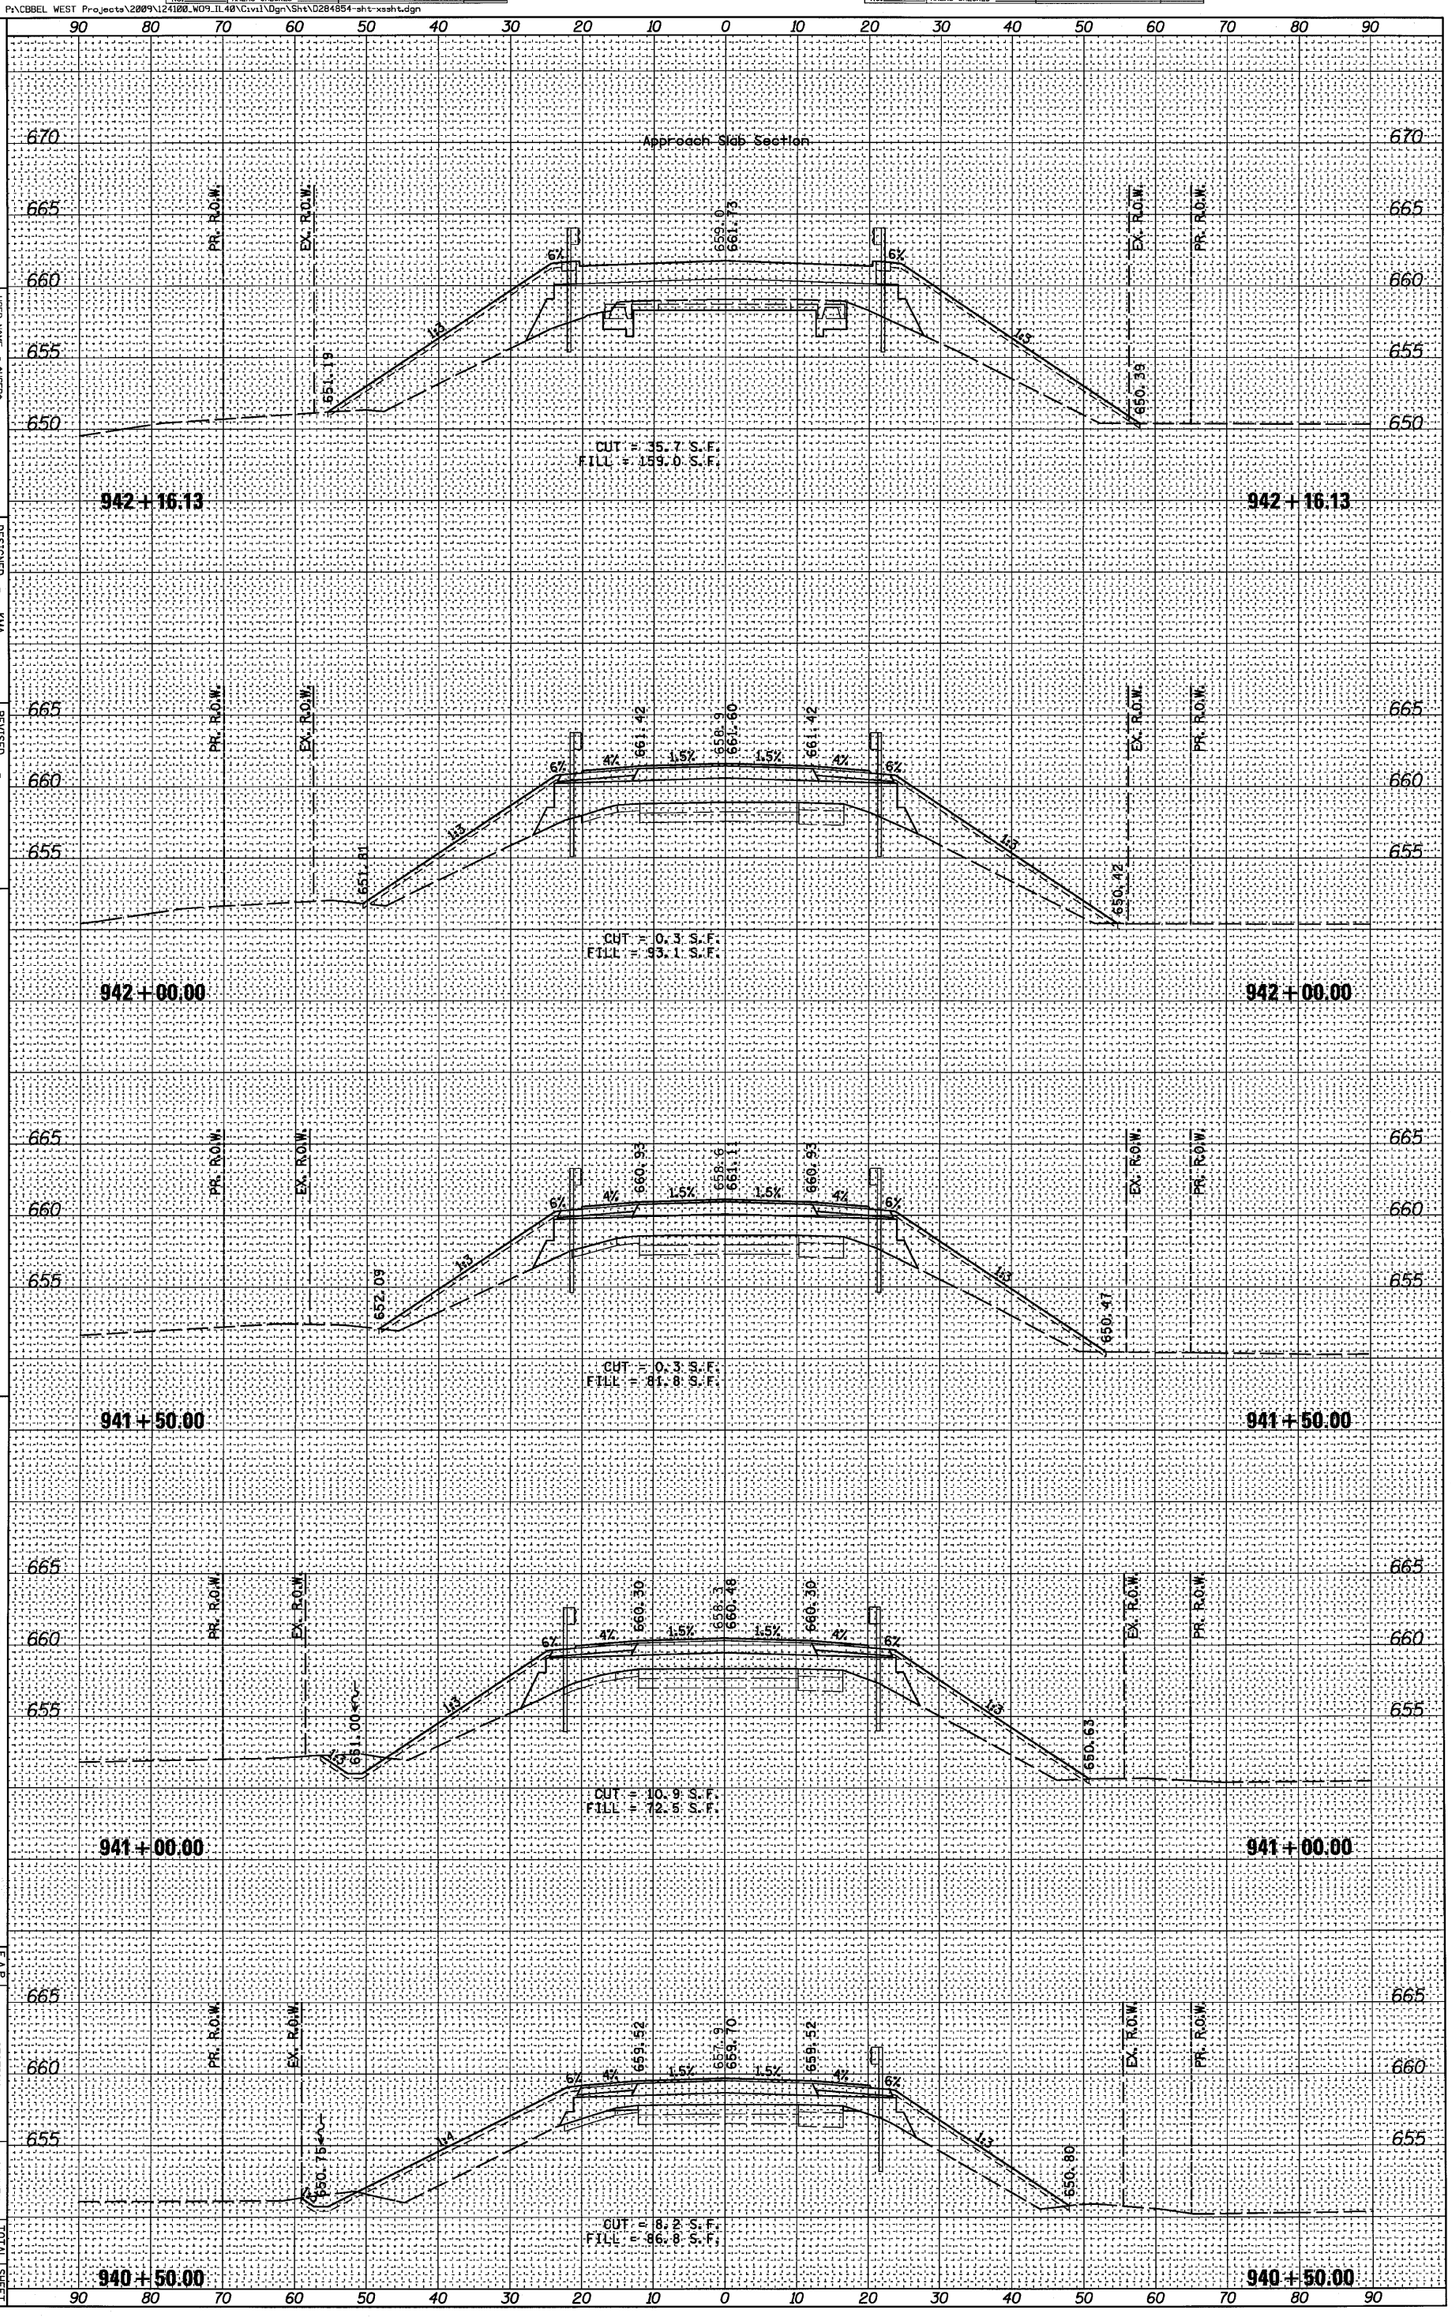

WILLS BURKE KELSEY ASSOCIATES LTD.
116 West Main Street, Suite 201
St. Charles, Illinois 60174
(630) 443-7755

USER NAME = #USER#
PLOT SCALE = 1"=10'H,1"=5'V
PLOT DATE = 8/2/2010

DESIGNED	- KMA	REVISED	-
DRAWN	- KMA	REVISED	-
CHECKED	- PJF	REVISED	-
DATE	- 8/6/10	REVISED	-

STATE OF ILLINOIS
DEPARTMENT OF TRANSPORTATION

CROSS SECTIONS
ILLINOIS ROUTE 40 OVER ELKHORN CREEK

SCALE: 1"=10'H,1"=5'V | SHEET NO. OF 90 SHEETS | STA. 940+50.00 TO STA. 942+16.13

F.A.P. RTE.	SECTION	COUNTY	TOTAL SHEETS	SHEET NO.
646	8BR-1	WHITESIDE	90	87

FED. ROAD DIST. NO. 2 | ILLINOIS | FED. AID PROJECT

CONTRACT NO.84854