F.A. RTE.	SECTION	COUNTY	TOTAL SHEETS	SHEET NO.
____	00-P4002-03-BT	PEORIA	53	22
STA. 148+00.00	TO STA. 164+00.00			
FED. ROAD DIST. NO. _	ILLINOIS	FED. AID PROJECT		

CONTRACT NO. 89307
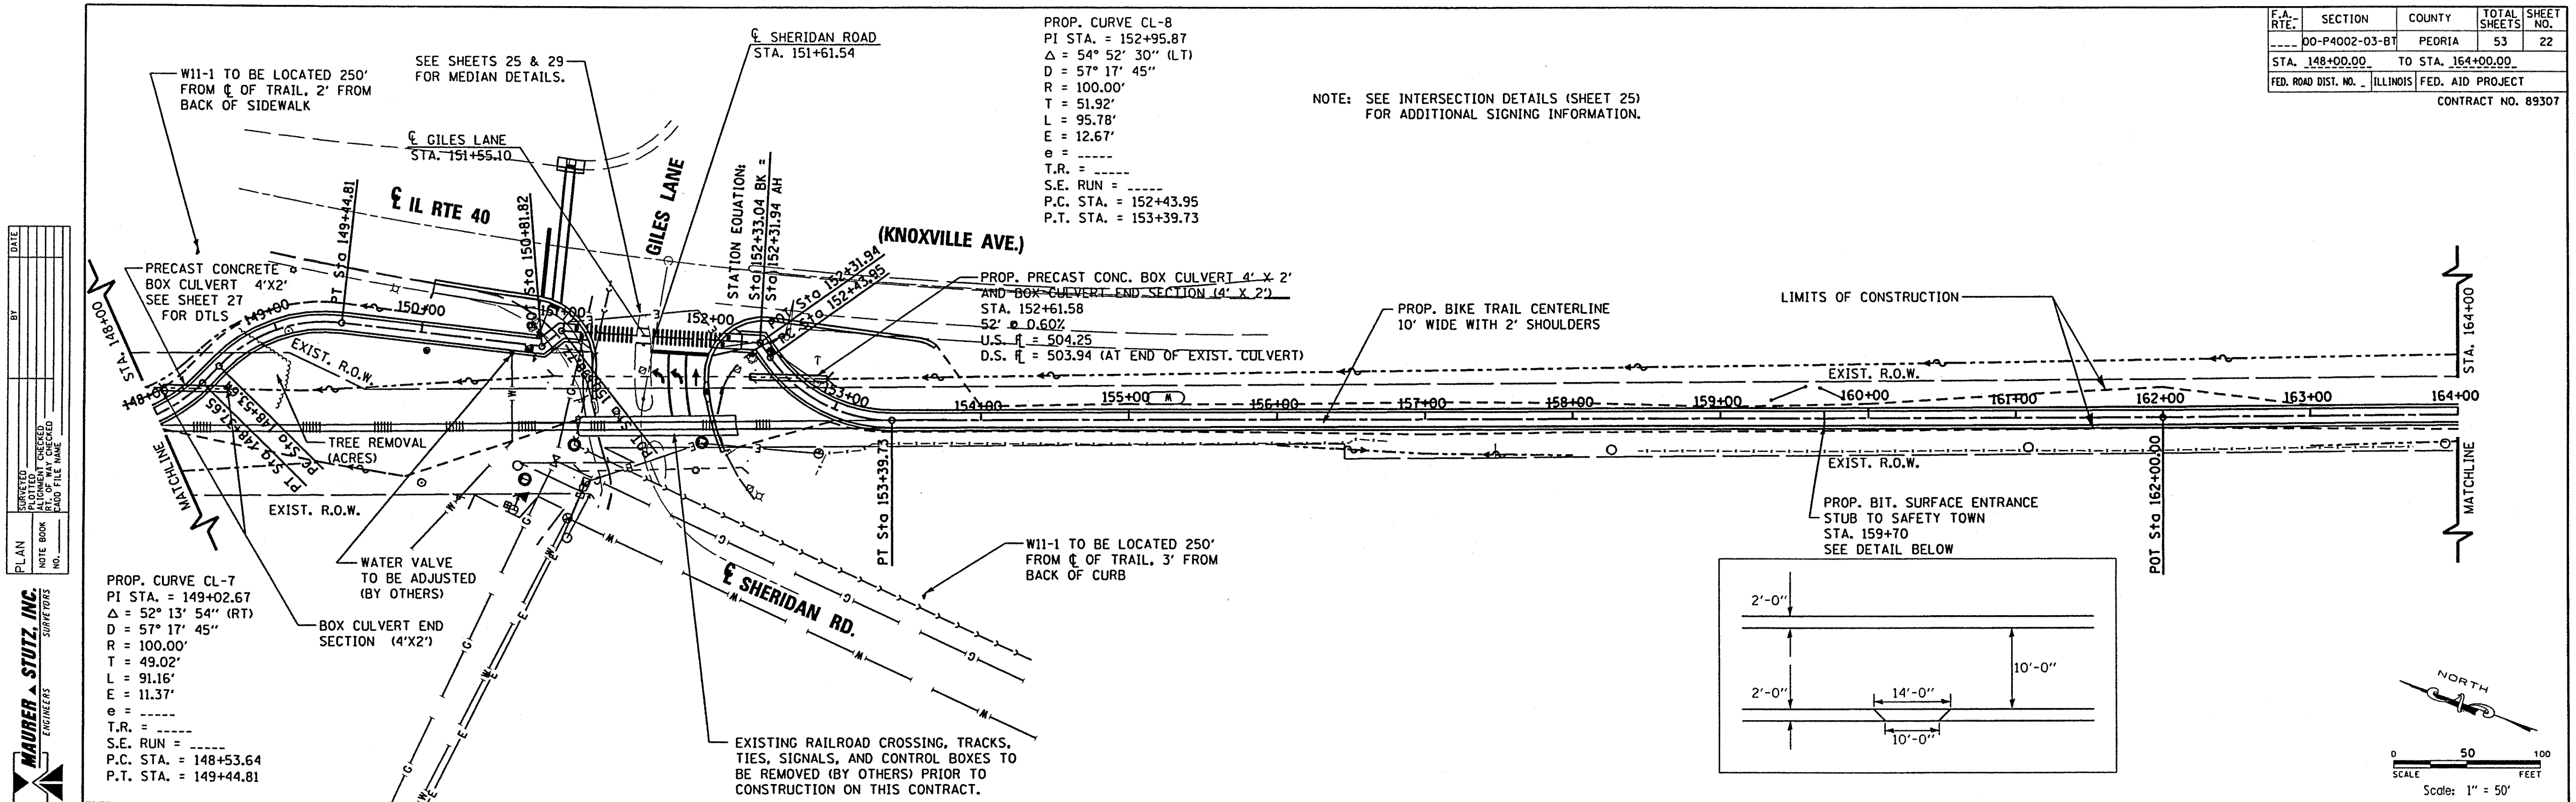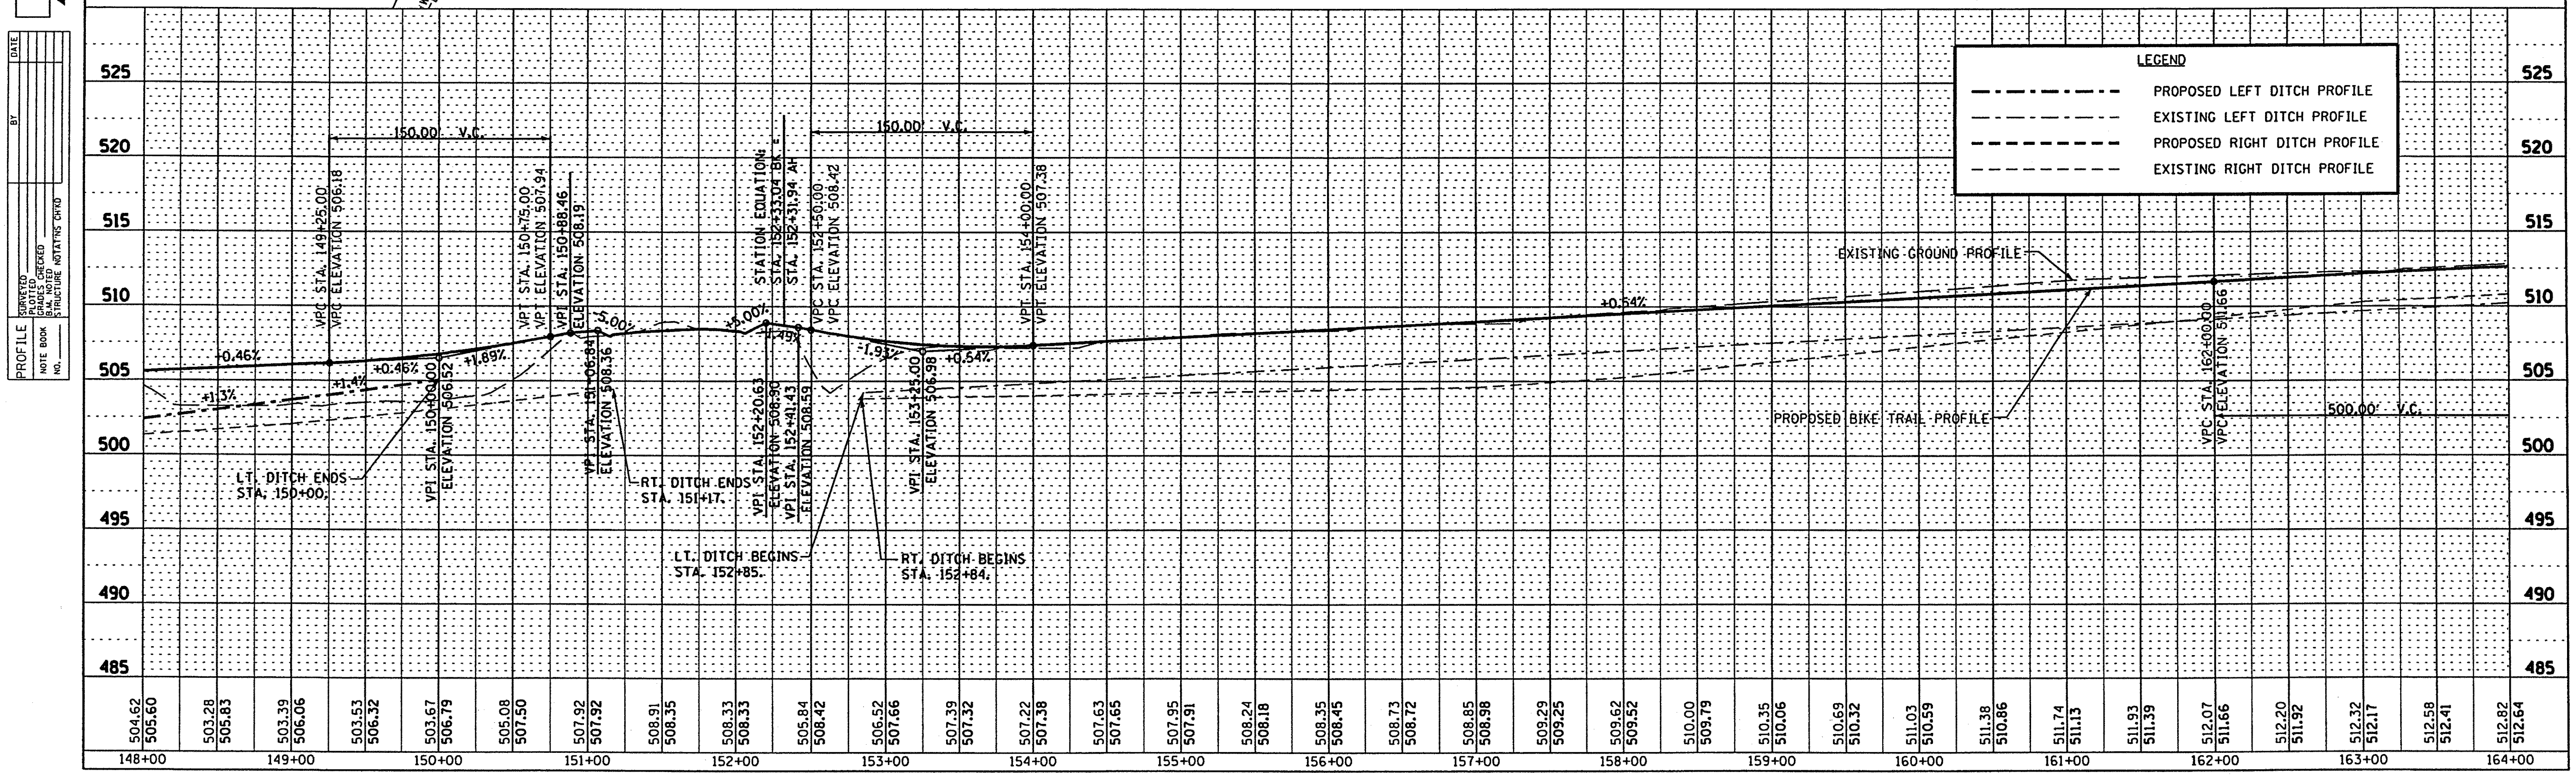
NOTE: SEE INTERSECTION DETAILS (SHEET 25) FOR ADDITIONAL SIGNING INFORMATION.