CONTRACT NO. 89307
PROJECT NO. TE-D4(085)

F.A. RTE.	SECTION	COUNTY	TOTAL SHEETS	SHEET NO.
____	00-P4002-03-BT	PEORIA	53	26
STA. 100+36.27	TO STA. 179+51.94			
FED. ROAD DIST. NO. _	ILLINOIS	FED. AID PROJECT		

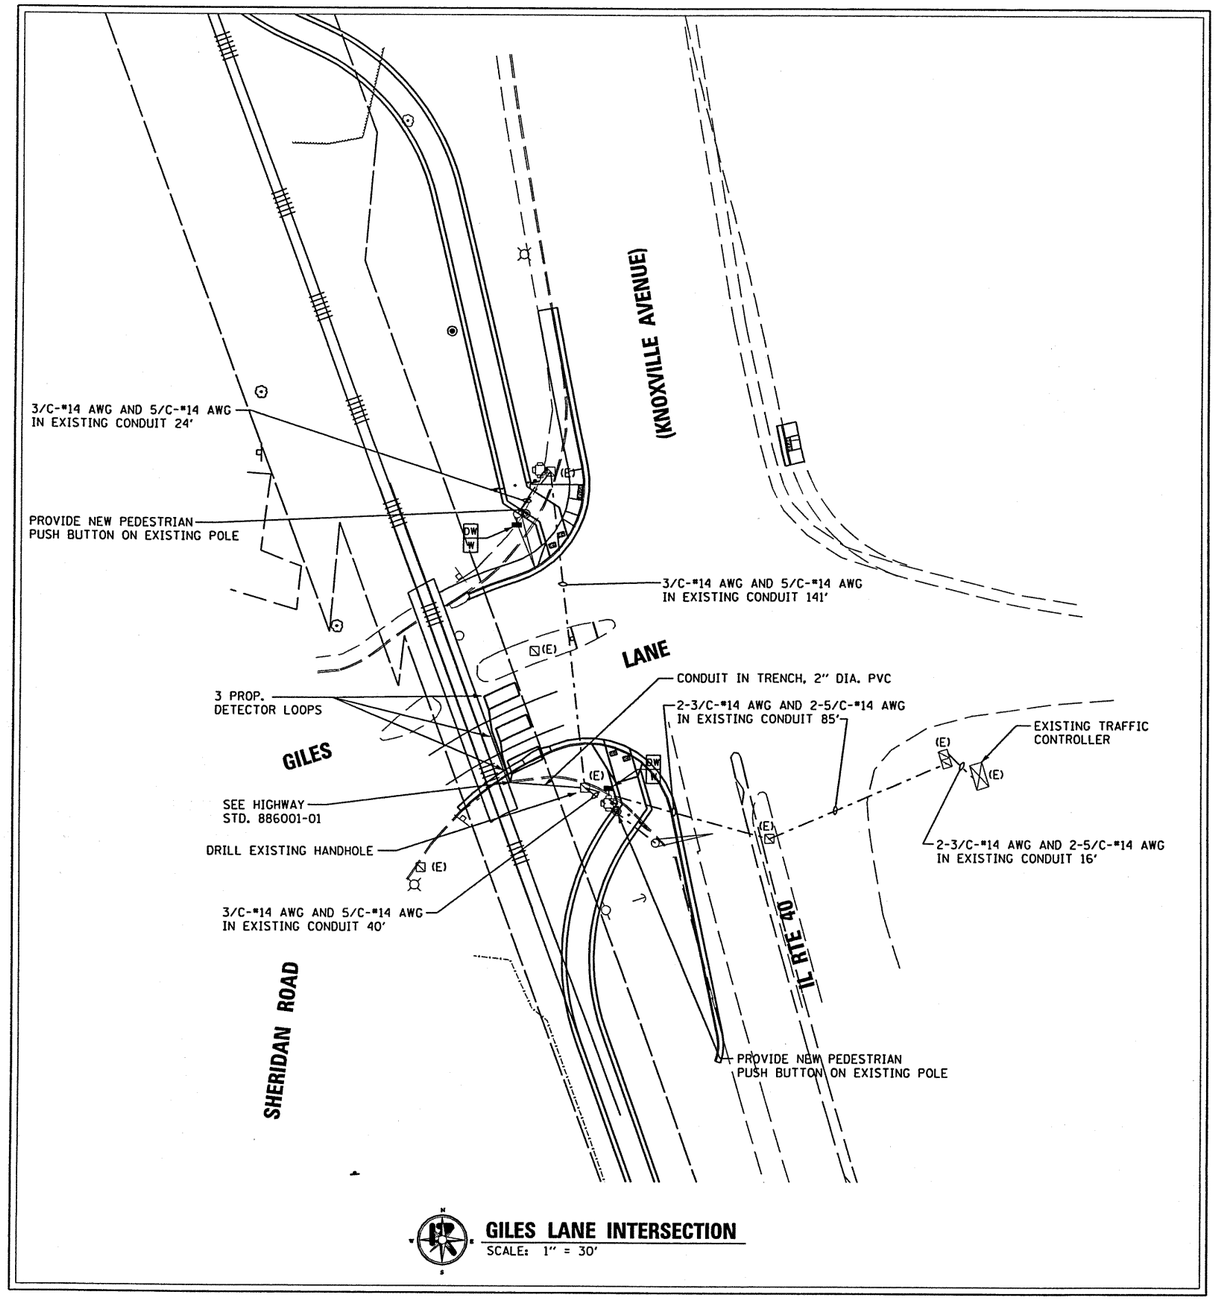

GILES LANE INTERSECTION
SCALE: 1" = 30'

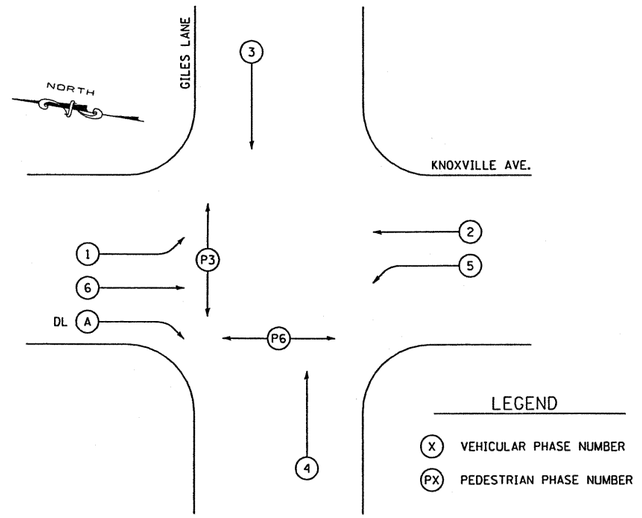

PHASE DESIGNATION DIAGRAM-KNOXVILLE AVE. AND GILES LANE

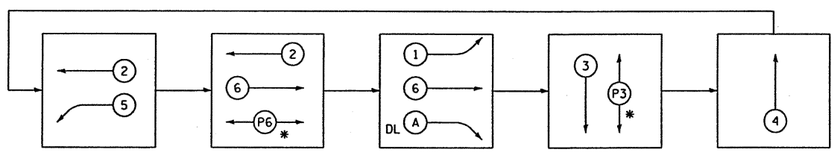

CONTROLLER PHASING-KNOXVILLE AVE. AND GILES LANE

PHASE ⊠	1	2	3	4	5	6	P3	P6	A
MOVEMENT	↗	←	↓	↑	↷	→	↕	↔	↘
CONCURRENT MOVEMENT PERMITTED	6,P6, & A	5,6,P6, & A	P3	A	2	1,2,P6, & A	3 & 4	1,2, & 6	1,2,4, & 6

* PEDESTRIAN ON ACTUATION ONLY. OMIT PHASE 5 WHEN P6 IS ACTIVATED.
PEDESTRIAN PUSH-BUTTON SHALL ACTIVATE THE FLASHING YELLOW PERMISSIVE LEFT-TURN PHASE TO RED ARROW.

NOTE: PHASES 1,2,3,4,5,6,P3, AND A ARE EXISTING. PHASE P6 IS NEW.

PROVIDE ALL REQUIRED MATERIAL AND LABOR TO MODIFY THE EXISTING CONTROLLER TO FUNCTION AS INDICATED.

REVISIONS NAME	DATE

ILLINOIS DEPARTMENT OF TRANSPORTATION

TRAFFIC SIGNAL MODIFICATION DETAIL
ROCK ISLAND/PIMITEOUI BIKE TRAIL
SECTION 00-P4002-03-BT
PEORIA COUNTY

SCALE: VERT.
HORIZ.
DATE

DRAWN BY
CHECKED BY

MAURER ▲ STUTZ, INC. ENGINEERS SURVEYORS