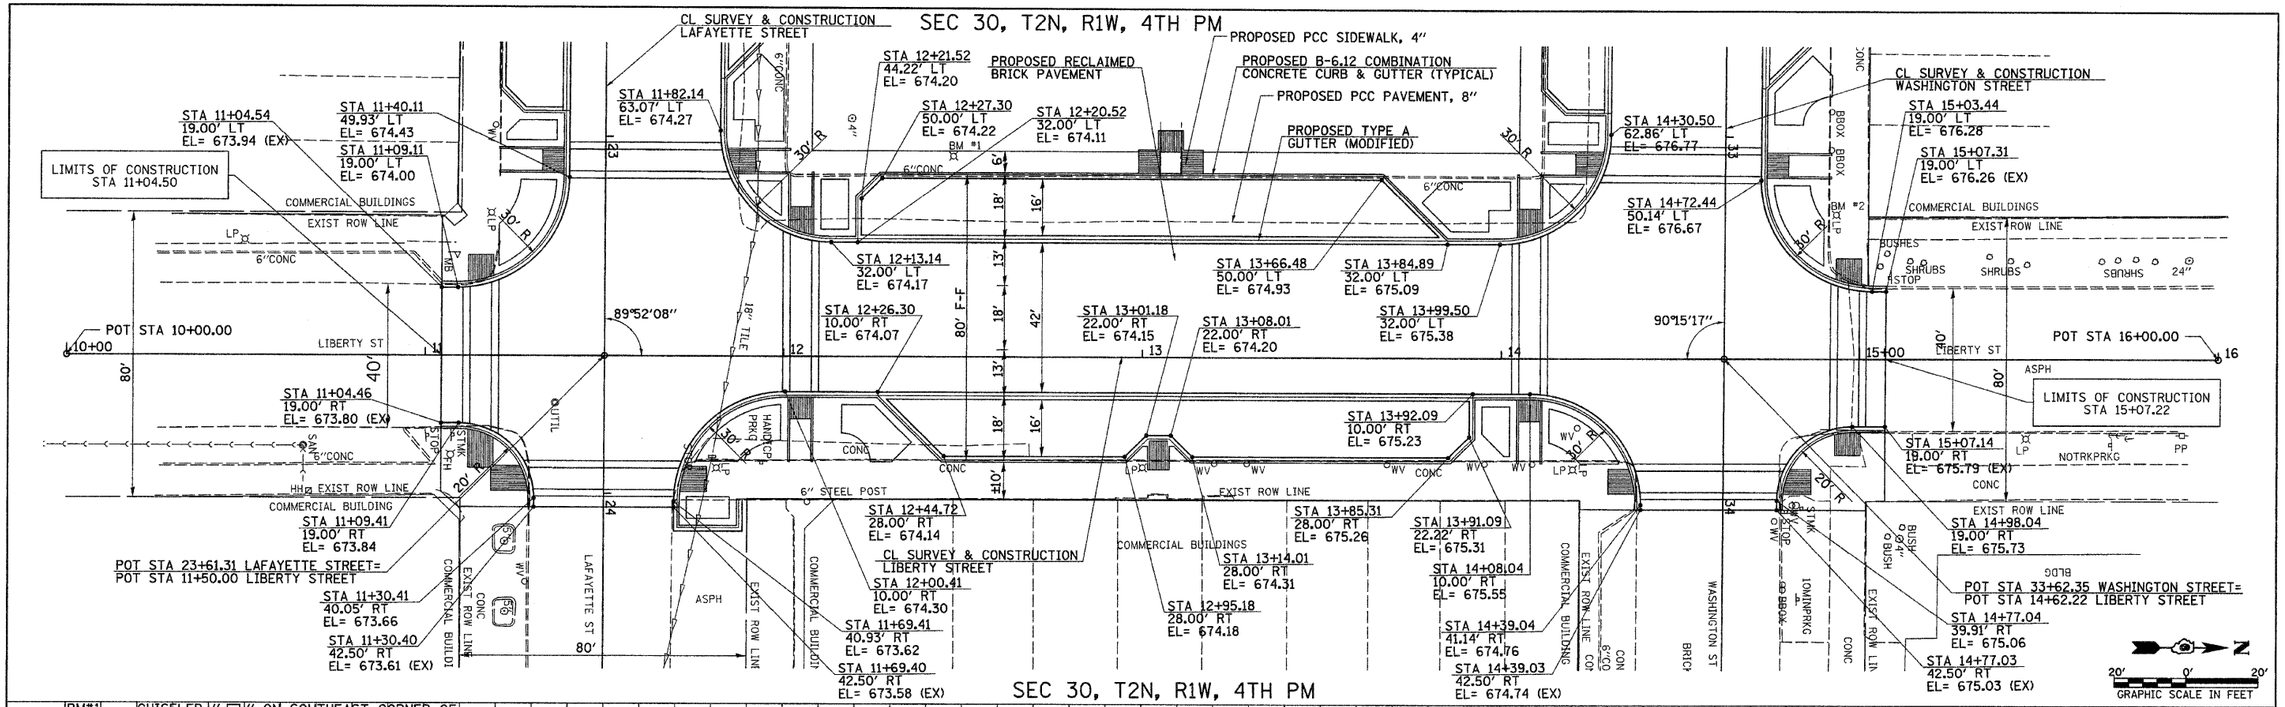

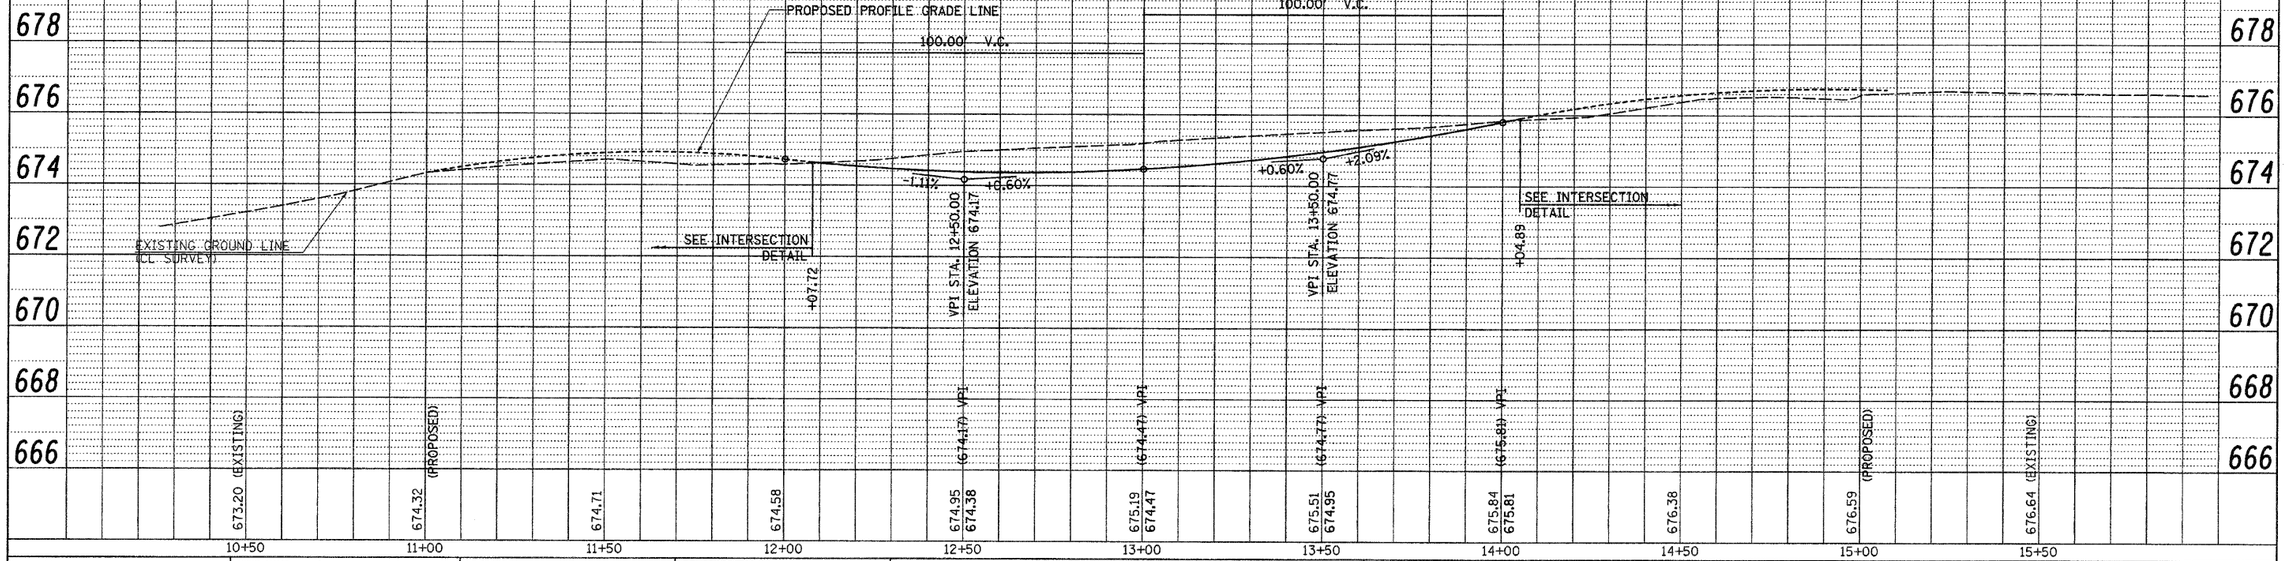

BM#1 CHISELED "□" ON SOUTHEAST CORNER OF CONCRETE LIGHT POLE BASE AT NORTHWEST QUADRANT OF LAFAYETTE & LIBERTY STREETS, NORTH LIGHT POLE. ELEVATION = 675.81

BM#2 CHISELED "□" ON NORTHEAST CORNER OF CONCRETE LIGHT POLE BASE AT SOUTHWEST QUADRANT OF WASHINGTON & LIBERTY STREETS, WEST LIGHT POLE. ELEVATION = 677.24

FILE NAME =	USER NAME = jolson	DESIGNED - JRB	REVISED -
v:\transportation\2240\2240LIBPP2.dgn		DRAWN - RLR	REVISED -
	PLOT SCALE = 20.000 ' / IN.	CHECKED - JRB	REVISED -
	PLOT DATE = 2/17/2010	DATE - 2/12/2010	REVISED -

STATE OF ILLINOIS
DEPARTMENT OF TRANSPORTATION

CITY OF RUSHVILLE DOWNTOWN SQUARE BRICK STREET RECONSTRUCTION
LIBERTY STREET PLAN & PROFILE SHEET

SCALE: 1" = 20' | SHEET NO. OF SHEETS | STA. 10+50.00 TO STA. 15+50.00

F.A.U. RTE.	SECTION	COUNTY	TOTAL SHEETS	SHEET NO.
N/A	05-00017-00-FP	SCHUYLER	49	14
		CONTRACT NO. 93541		
FED. ROAD DIST. NO. 6	ILLINOIS	FED. AID PROJECT		