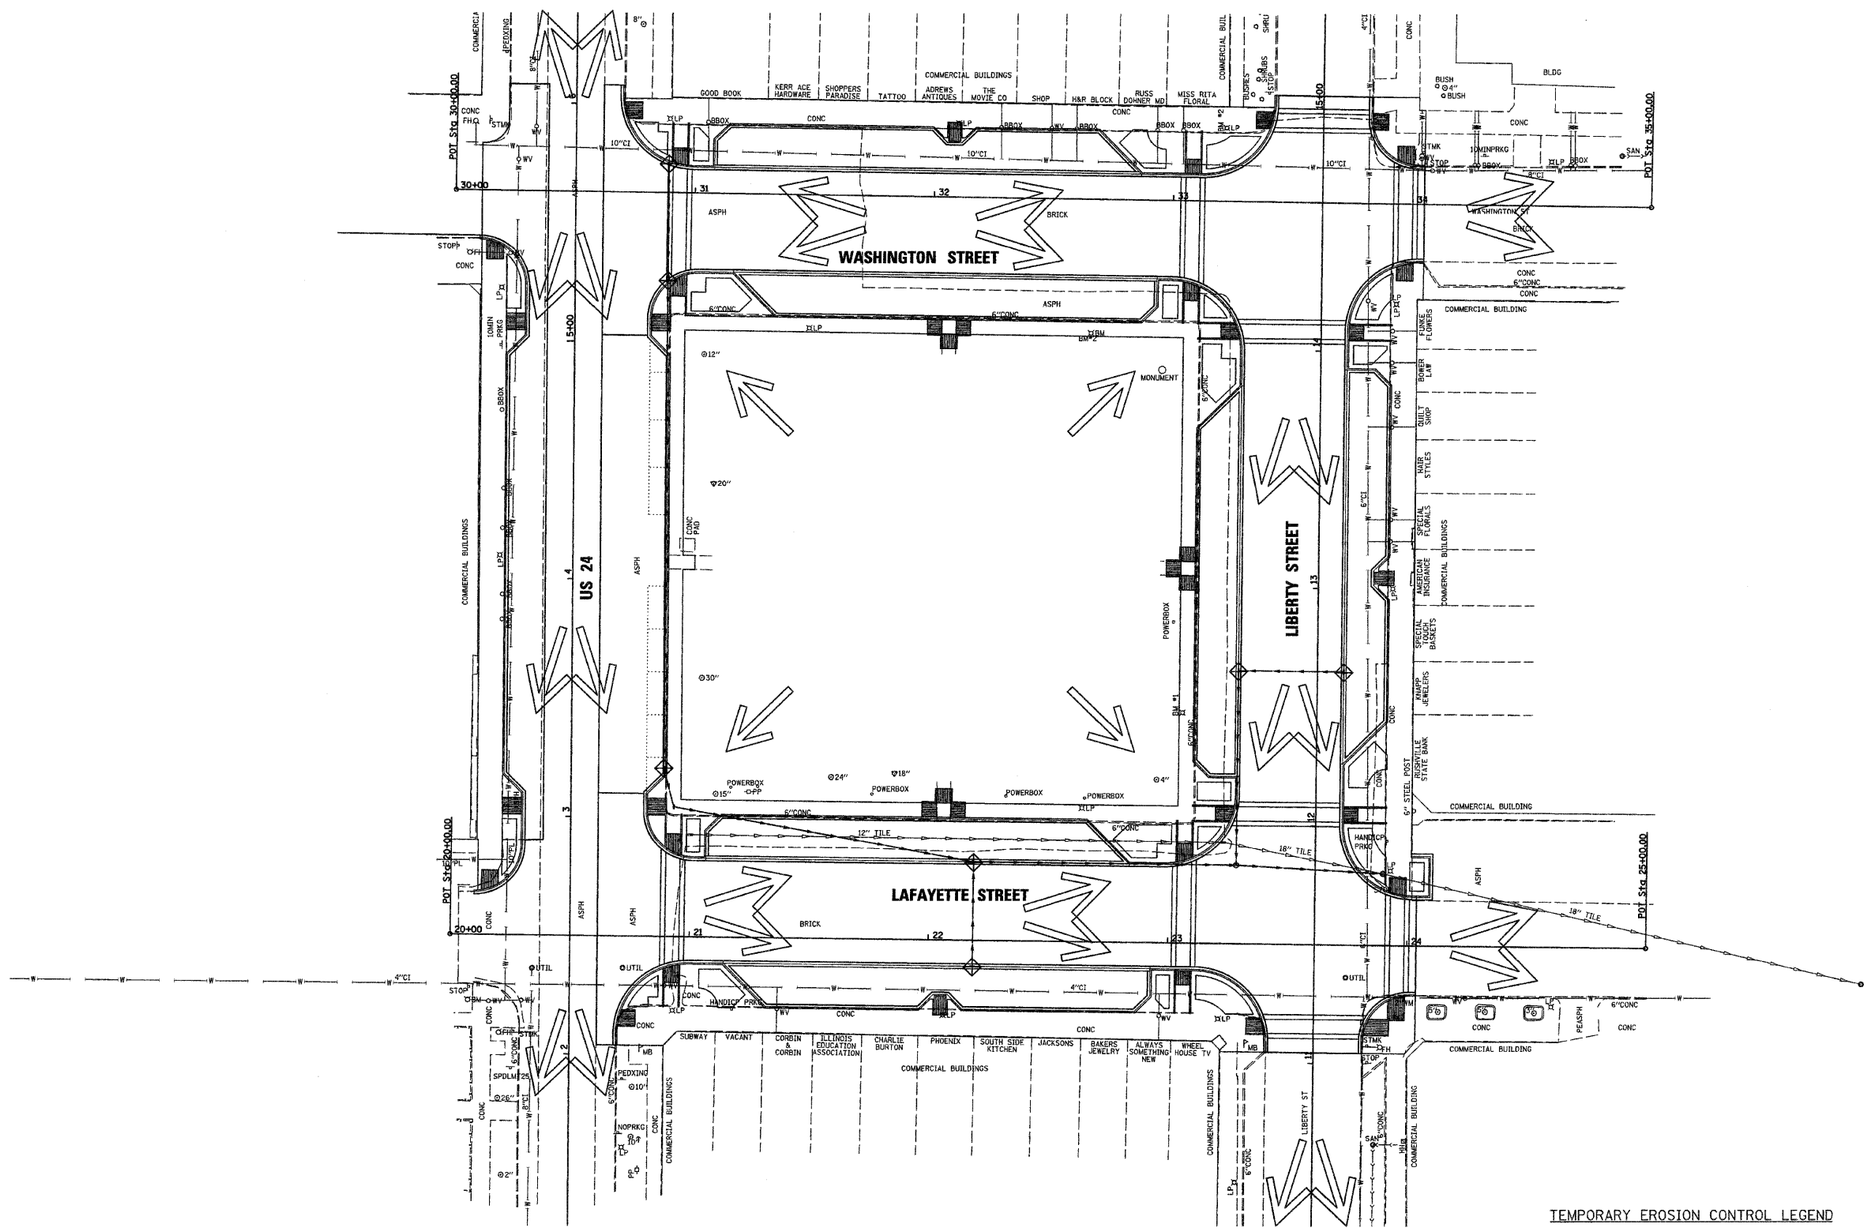

FILE NAME = v:\transportation\2240\2240E001.dgn	USER NAME = jolson	DESIGNED - JRB	REVISED -	STATE OF ILLINOIS DEPARTMENT OF TRANSPORTATION	CITY OF RUSHVILLE DOWNTOWN SQUARE BRICK STREET RECONSTRUCTION EROSION CONTROL PLAN	F.A. RTE.	SECTION	COUNTY	TOTAL SHEETS	SHEET NO.
		DRAWN - RLR	REVISED -			N/A	05-00017-00-FP	SCHUYLER	49	19
	PLOT SCALE = 30.0000 ' / IN.	CHECKED - JRB	REVISED -					CONTRACT NO. 93541		
	PLOT DATE = 2/17/2010	DATE - 2/12/2010	REVISED -		SCALE: 1" = 30' SHEET NO. OF SHEETS STA. TO STA.	FED. ROAD DIST. NO.	ILLINOIS	FED. AID PROJECT		