SEC 30, T2N, R1W, 4TH PM

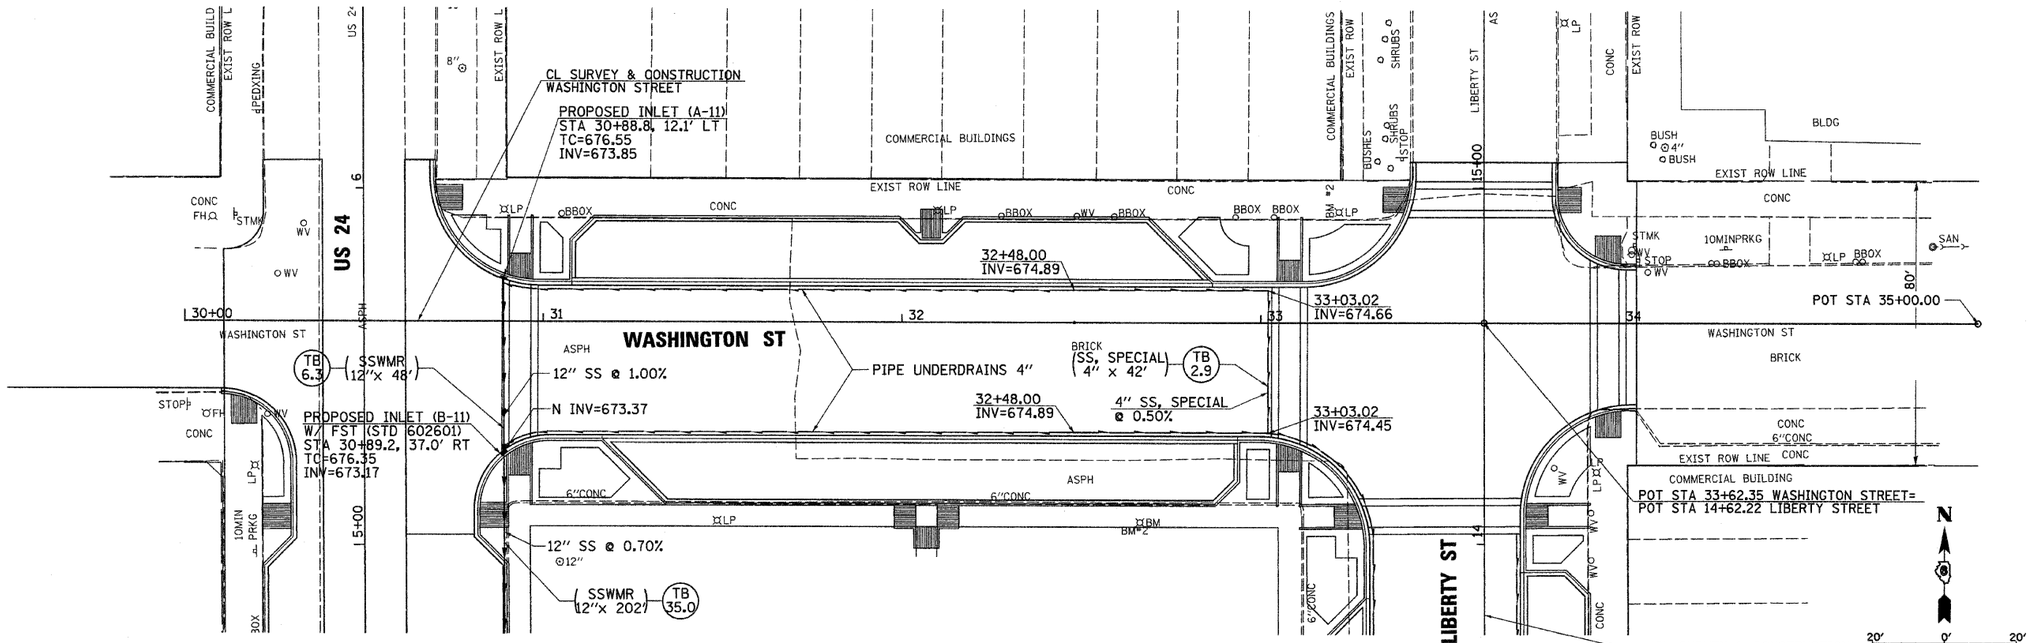

PLAN
SURVEYED
PLOTTED
CROSS CHECKED
NOTE BOOK
NO.
DATE
BY
R.W. OF WAY CHECKED
CADD FILE NAME

SEC 30, T2N, R1W, 4TH PM

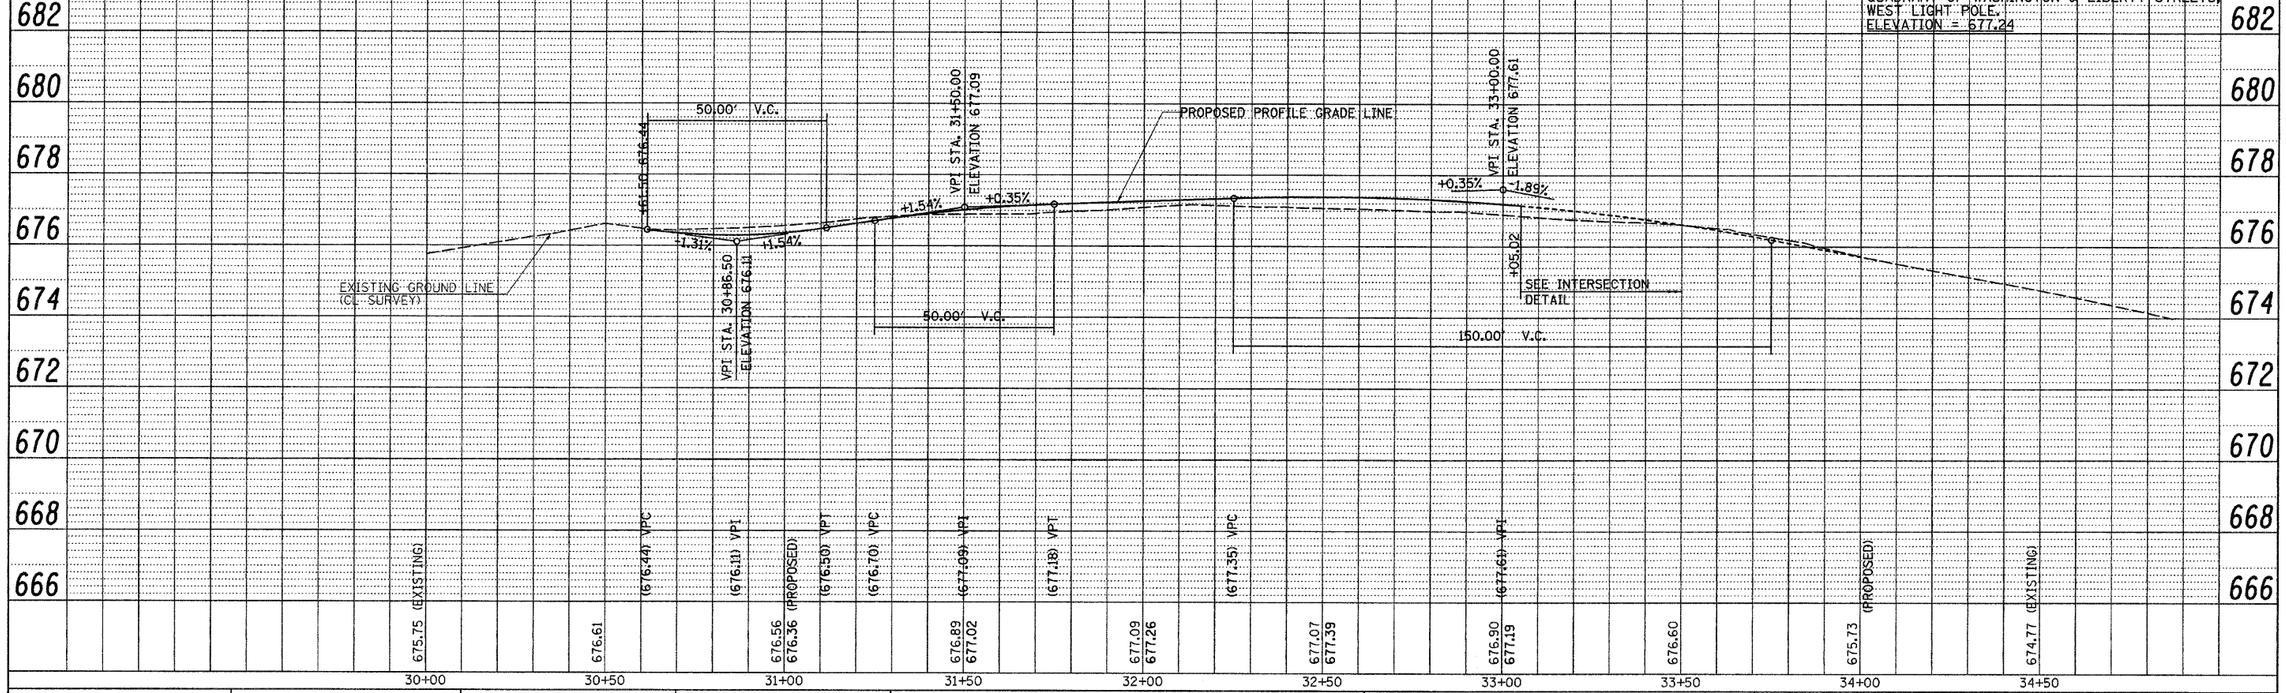

PROFILE
SURVEYED
PLOTTED
CROSS CHECKED
NOTE BOOK
NO.
DATE
BY
R.W. OF WAY CHKED
STRUCTURE NOTATNS CHKD

FILE NAME = v:\transportation\2240\2240WASHDRAIN.dgn	USER NAME = jolson	DESIGNED - JRB	REVISED -
		DRAWN - RLR	REVISED -
	PLOT SCALE = 20.000 ' / IN.	CHECKED - JRB	REVISED -
	PLOT DATE = 2/17/2010	DATE - 2/12/2010	REVISED -

STATE OF ILLINOIS
DEPARTMENT OF TRANSPORTATION

CITY OF RUSHVILLE DOWNTOWN SQUARE BRICK STREET RECONSTRUCTION
WASHINGTON STREET DRAINAGE PLAN & PROFILE SHEET

SCALE: 1" = 20' | SHEET NO. OF SHEETS | STA. 30+00.00 TO STA. 34+50.00

F.A.I. RTE.	SECTION	COUNTY	TOTAL SHEETS	SHEET NO.
N/A	05-00017-00-FP	SCHUYLER	49	22
		CONTRACT NO. 93541		
FED. ROAD DIST. NO. 6	ILLINOIS	FED. AID PROJECT		